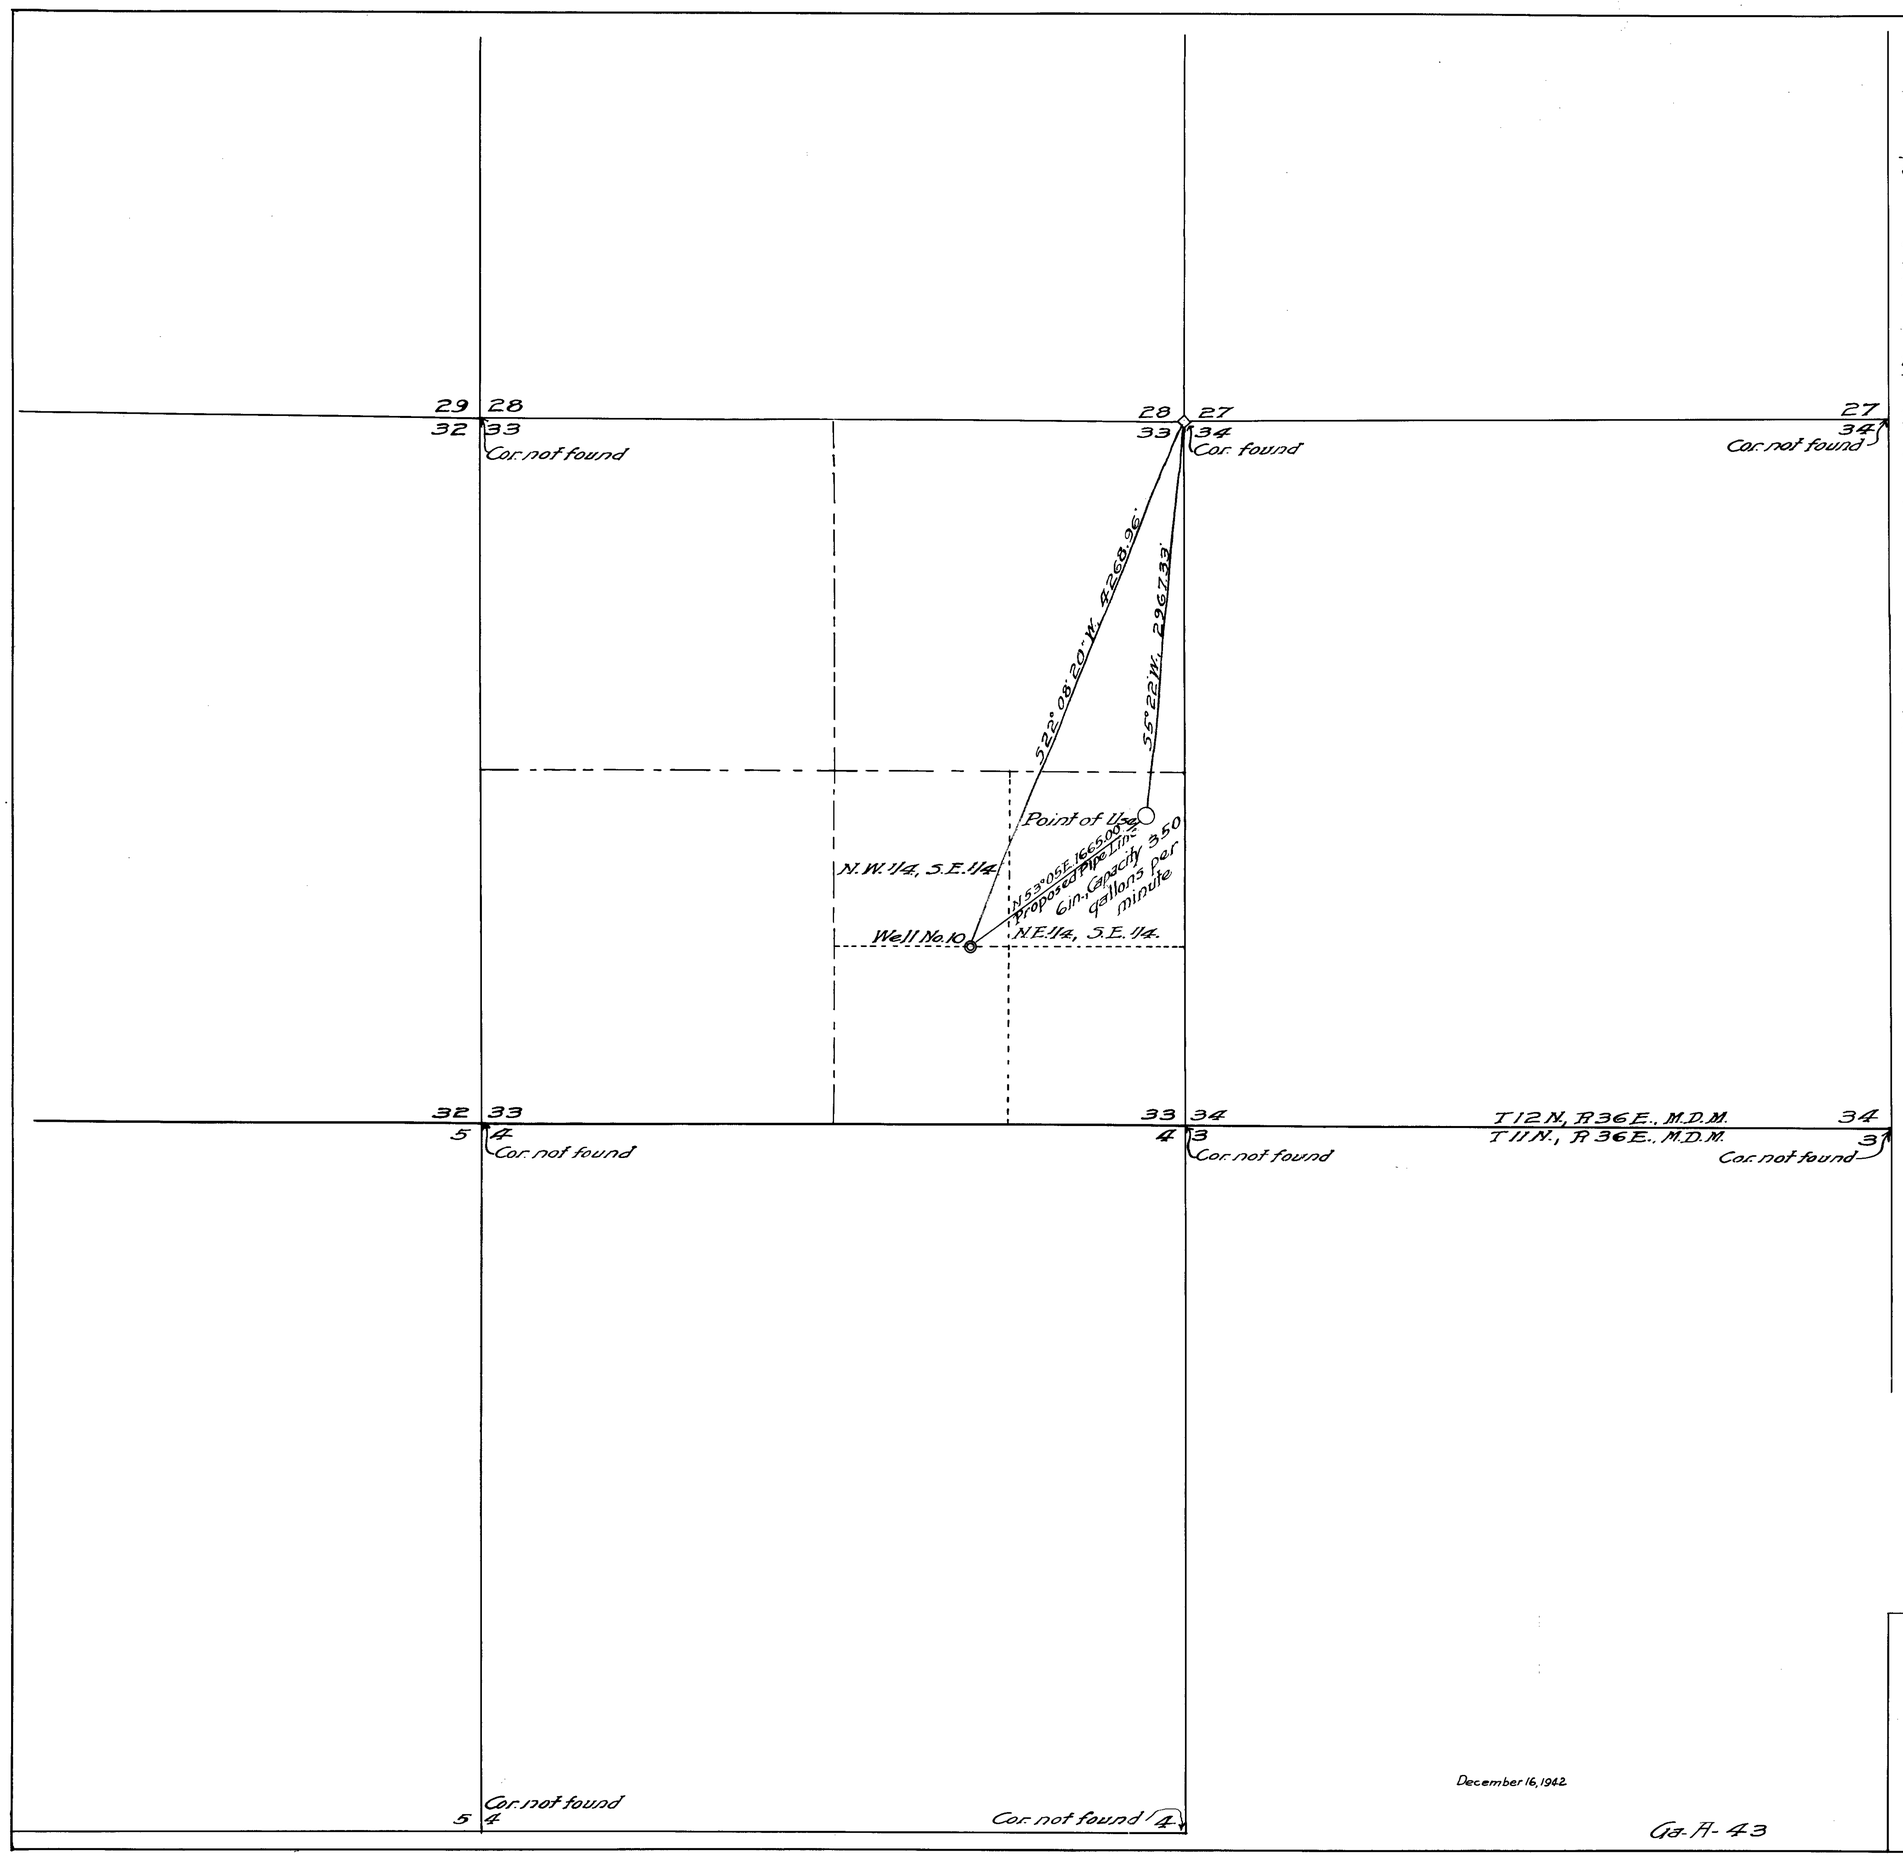

State of Nevada }
County of Nye } s.s.

I, William J. Moran, being first duly sworn, according to law, depose and say that this map has been drawn to the designated scale from field notes of a survey made by me November 24, 1942; that it truly and correctly represents the location and extent of the proposed works used to obtain water from Well No. 10, situated in the N.W. 1/4, S.E. 1/4, Sec. 33, T 12 N., R 36 E., M.D.M., Nye County, Nevada, and the proposed pipe line to camp by "Basic Magnesium Incorporated" for domestic purposes; that the proposed point of diversion and return, the location of the "Point of Use", the size and capacity of the diversion pipe, and the location of all other works or streams, which are crossed by or connected with said works, are fully and correctly designated thereon.

William J. Moran.
State Water Right Surveyor.

Subscribed and sworn to before me, this 27th day of November, 1942.

Notary Public in and for Nye County, Nevada.
My commission expires

Note: Position of corners designated on this map as "not found" were established from the approved field notes of T 12 N., R 36 E., M.D.M.

December 16, 1942

Ga. A-43

Map to Accompany
Application No.
To Appropriate Underground Water
for
Domestic Purposes
by
Basic Magnesium, Incorporated

10901