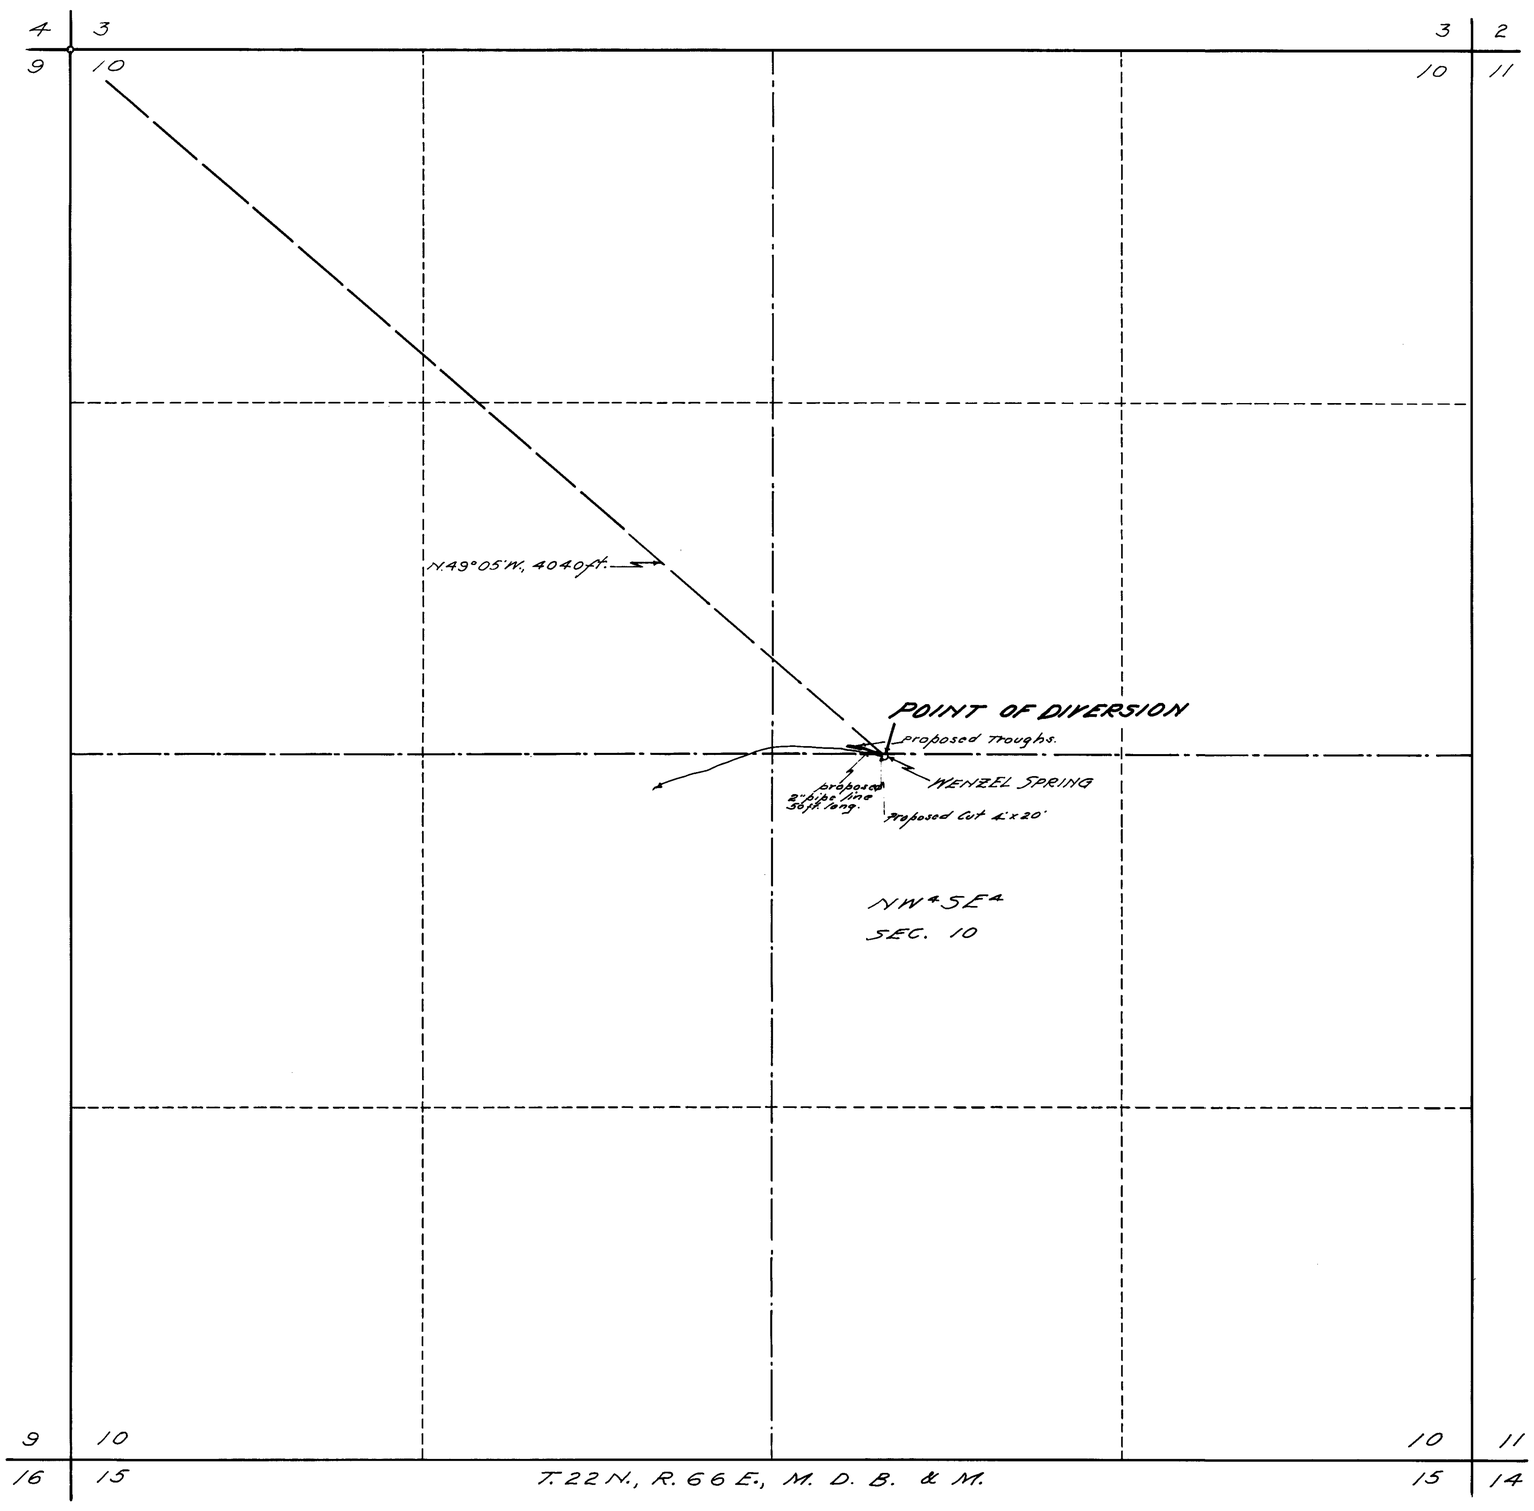

Dec. 17, 1942

STATE OF NEVADA }
County of White Pine } ss.

I, F.W. Millard, being first duly sworn, depose and say that this map, consisting of one sheet, has been correctly drawn to the designated scale from field notes of a survey made by me between the 8th and 10th days of December, 1942; that it truly and correctly represents the proposed works used to divert water from WENZEL SPRING in White Pine County, by E.A. HENRIOD for stockwatering purposes. That the proposed point of diversion, the approximate location and size of the diverting channel or other conduit, the place and manner of use, and the location and names of all other works or streams which are crossed by, or connected with the said works, are fully and correctly designated thereon.

F.W. Millard
State Water Right Surveyor.

Subscribed and sworn to before me this 15th day of December, 1942.

[illegible]

Notary Public in and for White Pine County, Nevada.
My commission expires 1-6-46

0 500 1000
SCALE 1 IN. = 300 FT.

MAP
TO ACCOMPANY APPLICATION TO APPROPRIATE WATER
FOR STOCKWATERING
BY E.A. HENRIOD
FROM WENZEL SPRING.
SURVEYED DEC. 9, 1942. BY F.W. MILLARD & SON. ELY - NEVADA.

10902