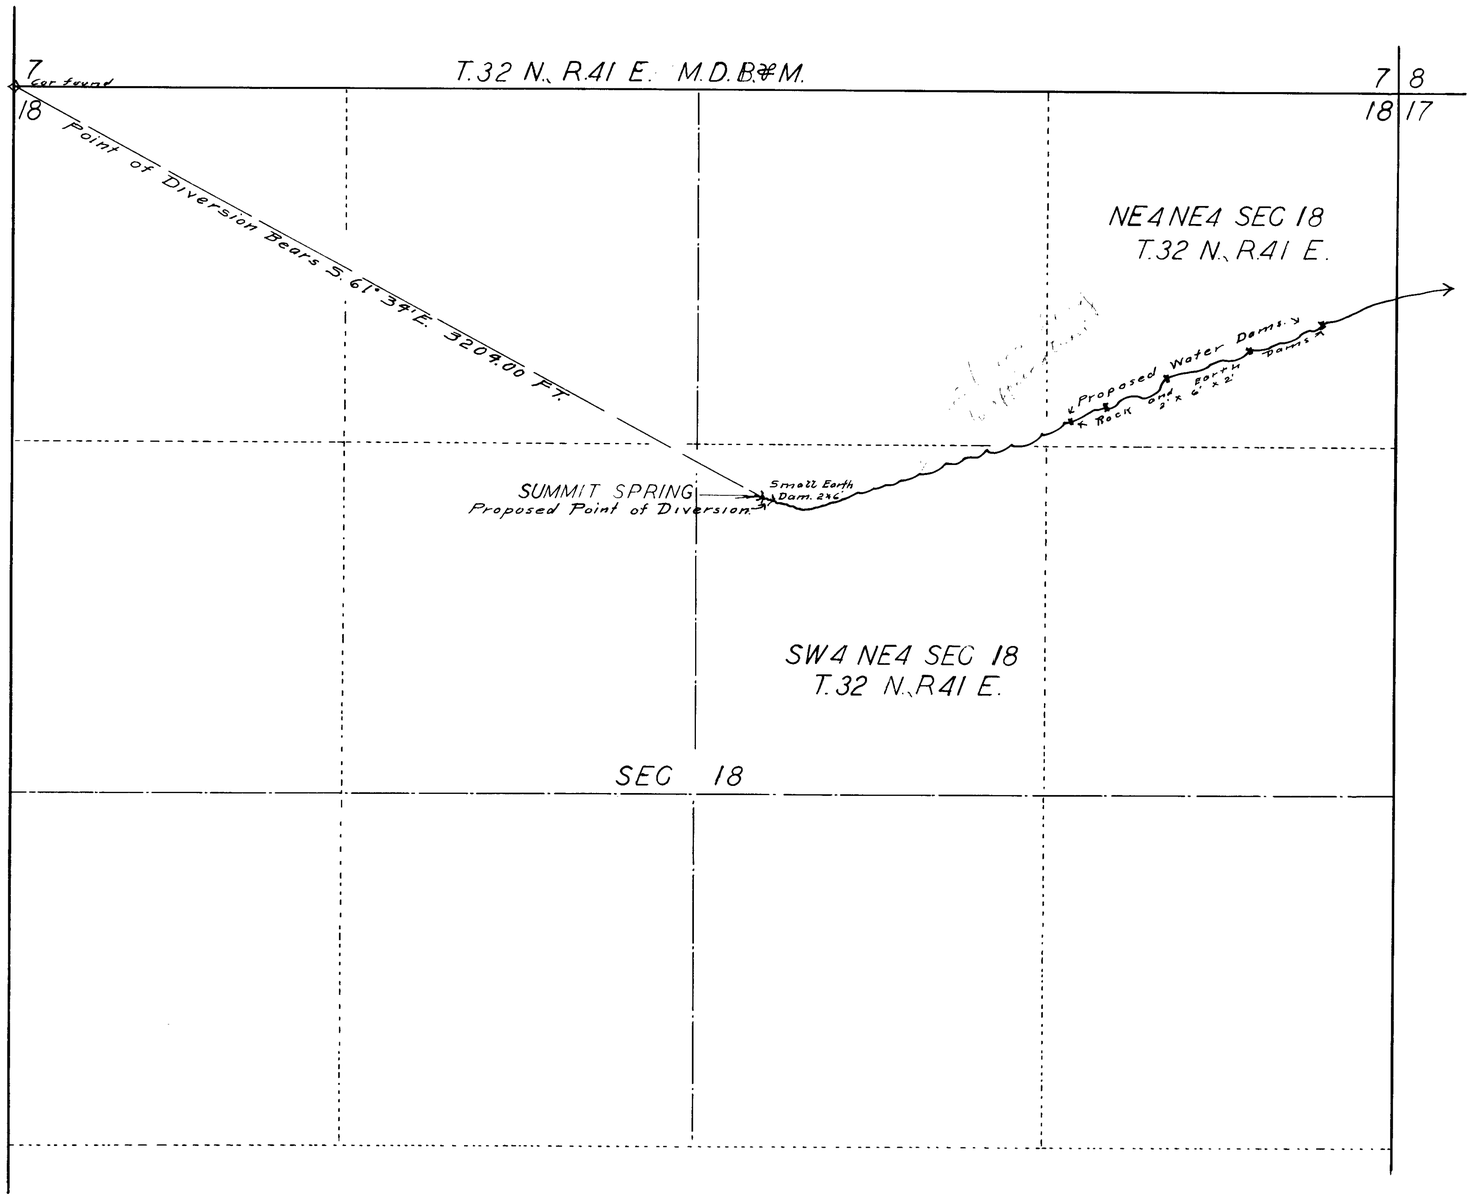

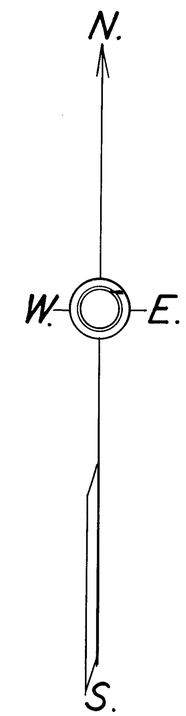

STATE OF NEVADA
County of Humboldt } S.S.

I, F.R. O'Leary, being first duly sworn, depose and say that this map, consisting of one sheet, has been correctly drawn to the designated scale from field-notes of a survey made by me on the 27th day of April, 1943; that it truly and correctly represents the location and extent of the proposed works used to divert water from Summit Spring in Pershing County, by R.B. Stewart for Stockwatering purposes. That the proposed point of diversion, the approximate location and size of the diverting channel or other conduit, the place and manner of use, and the location and names of all other works or streams, which are crossed by, or connected with the said works, are fully and correctly designated thereon.

F. R. O'Leary
STATE WATER RIGHT SURVEYOR.

Subscribed and sworn to before me this 28th day of April, 1943.

Gloria Germain
NOTARY PUBLIC IN AND FOR HUMBOLDT COUNTY, NEVADA.

April 29, 1943

SCALE: 1 IN. = 300 FT.

0 100 200 300 400 500 1000 1500 FT.

3084 Issued Nov. 21, 1947

MAP TO ACCOMPANY
APPLICATION
TO APPROPRIATE WATER
FOR
STOCKWATERING
BY
R.B. STEWART
FROM
SUMMIT SPRING

10903