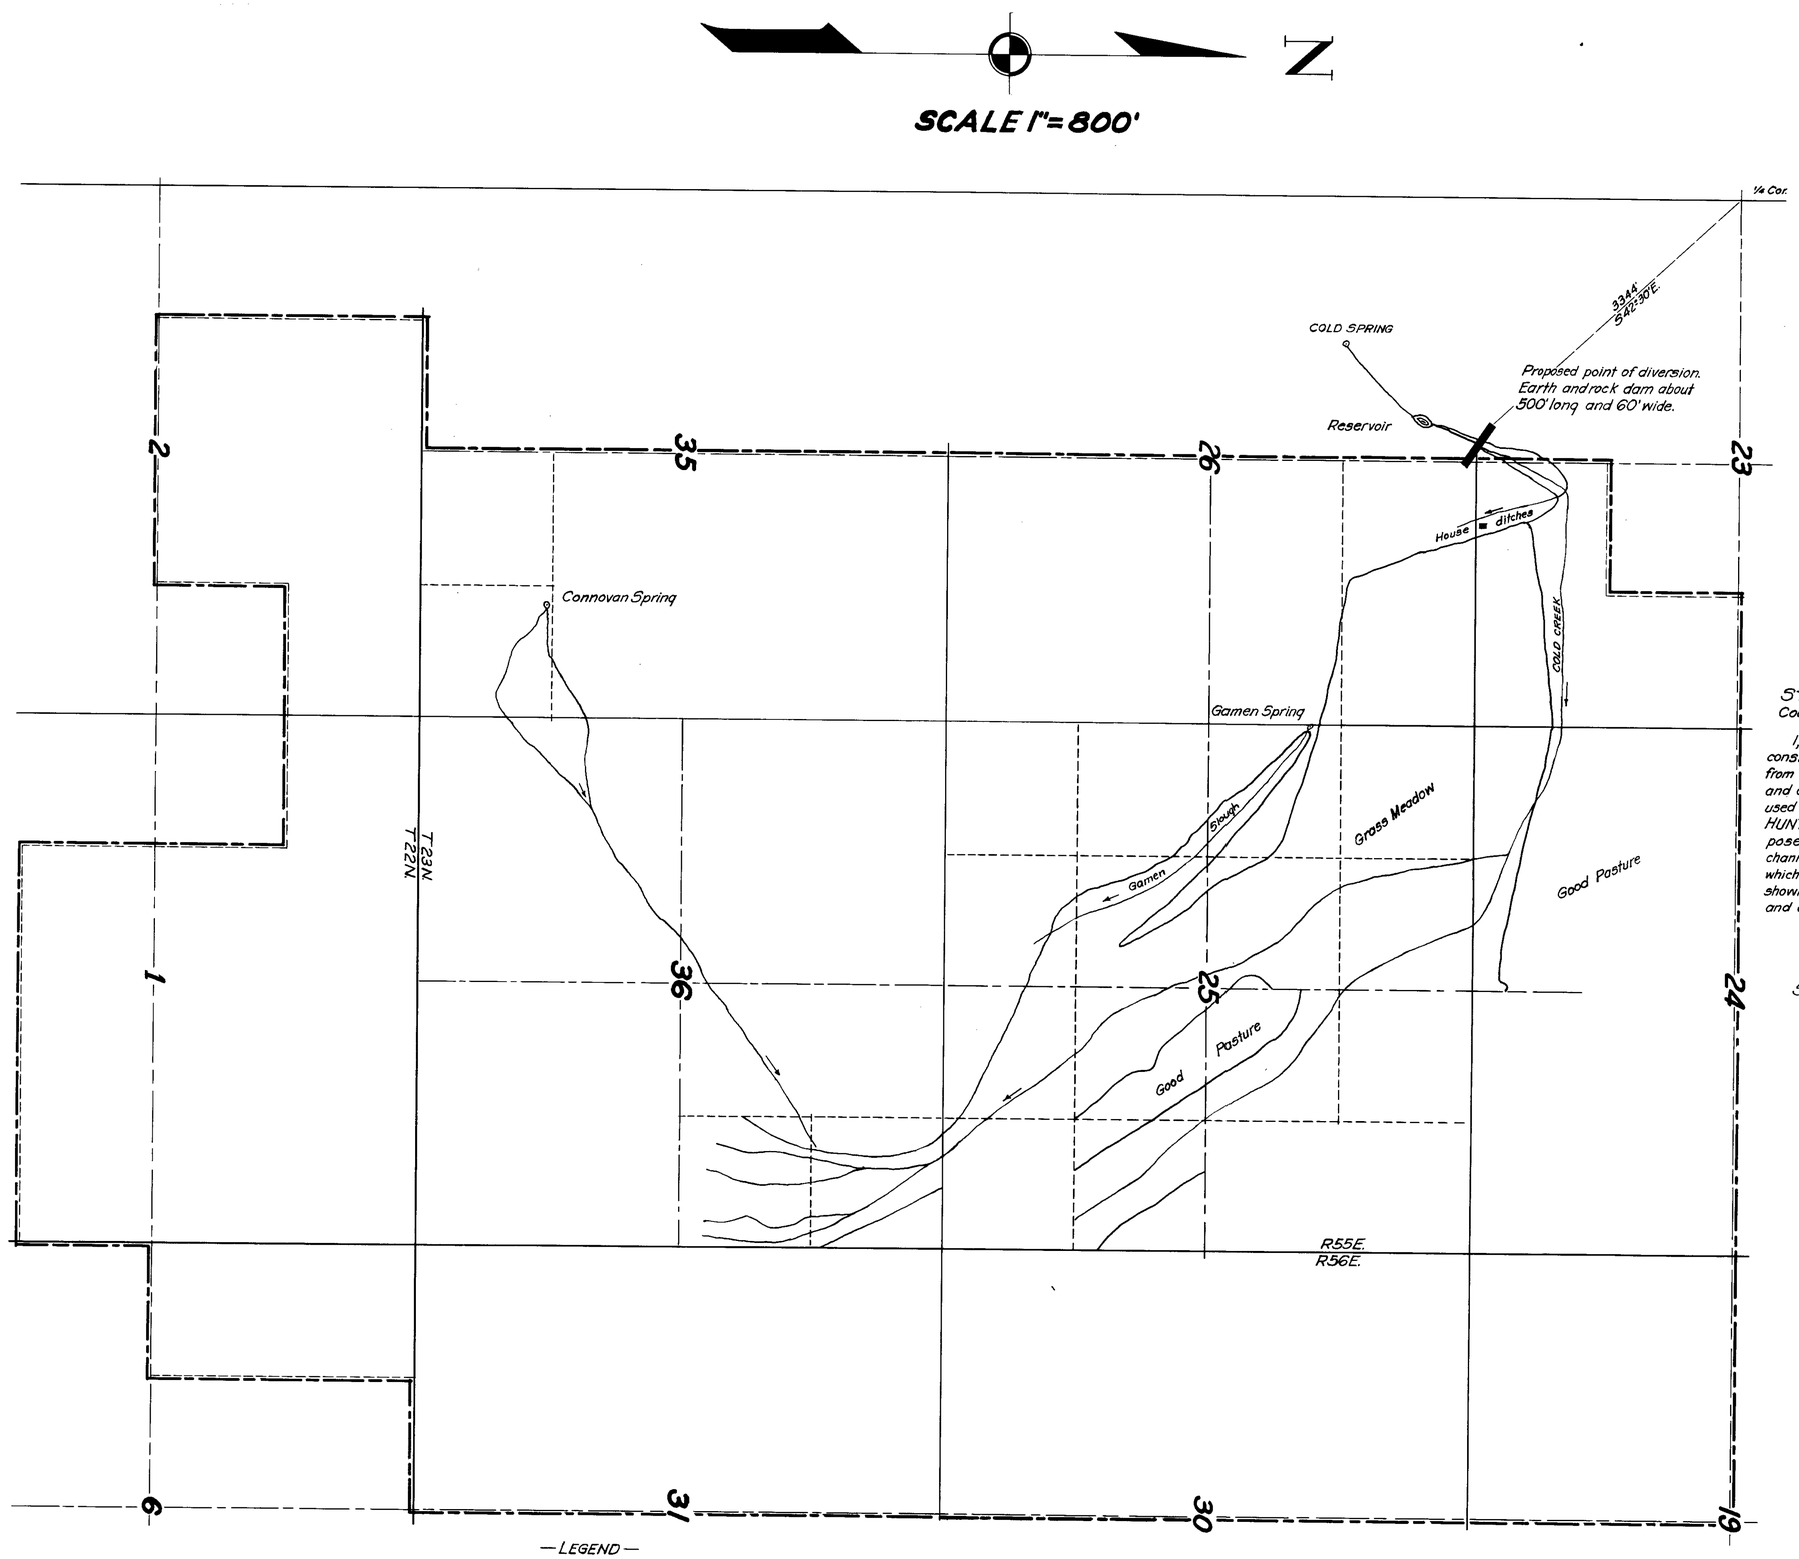

STATE OF NEVADA } SS.
County of Ormsby

I, Wayne McLeod, being first duly sworn, depose and say that this map, consisting of one sheet has been correctly drawn to the designated scale from field notes of a survey made by me on October 9, 1942; that it truly and correctly represents the proposed location and extent of the works used to divert water from COLD CREEK in White Pine County, by JEFF HUNT & F.M. FRANDSEN for irrigation and domestic purposes. That the proposed point of diversion the approximate location and size of the diverting channel, all reservoirs or basins, the location and names of all other works which will cross or connect with the proposed works, and the boundary of all lands, showing by 40-acre subdivisions the areas proposed to be irrigated, are fully and correctly designated hereon.

Wayne McLeod
STATE WATER RIGHT SURVEYOR

Subscribed and sworn to before me this 10th day of January 1943.

NOTARY PUBLIC IN AND FOR
ORMSBY COUNTY NEVADA.

—LEGEND—

Lands to be irrigated are enclosed within the broken lines.

The area in green is the land irrigated under a vested right as shown by map No. 01077 on file in the State Engineer's office, however from a field examination it appears that there are additional lands irrigated under this old right not shown on the above map. Final map to accompany proof of beneficial use of water will be made to show all of the acreage under the vested right.

January 12, 1943

MAP TO ACCOMPANY
APPLICATION NO. 10910
TO APPROPRIATE WATER FROM
COLD CREEK & TRIBUTARIES
FOR
IRRIGATION & DOMESTIC PURPOSES
BY
JEFF HUNT & F.M. FRANDSEN.

10910