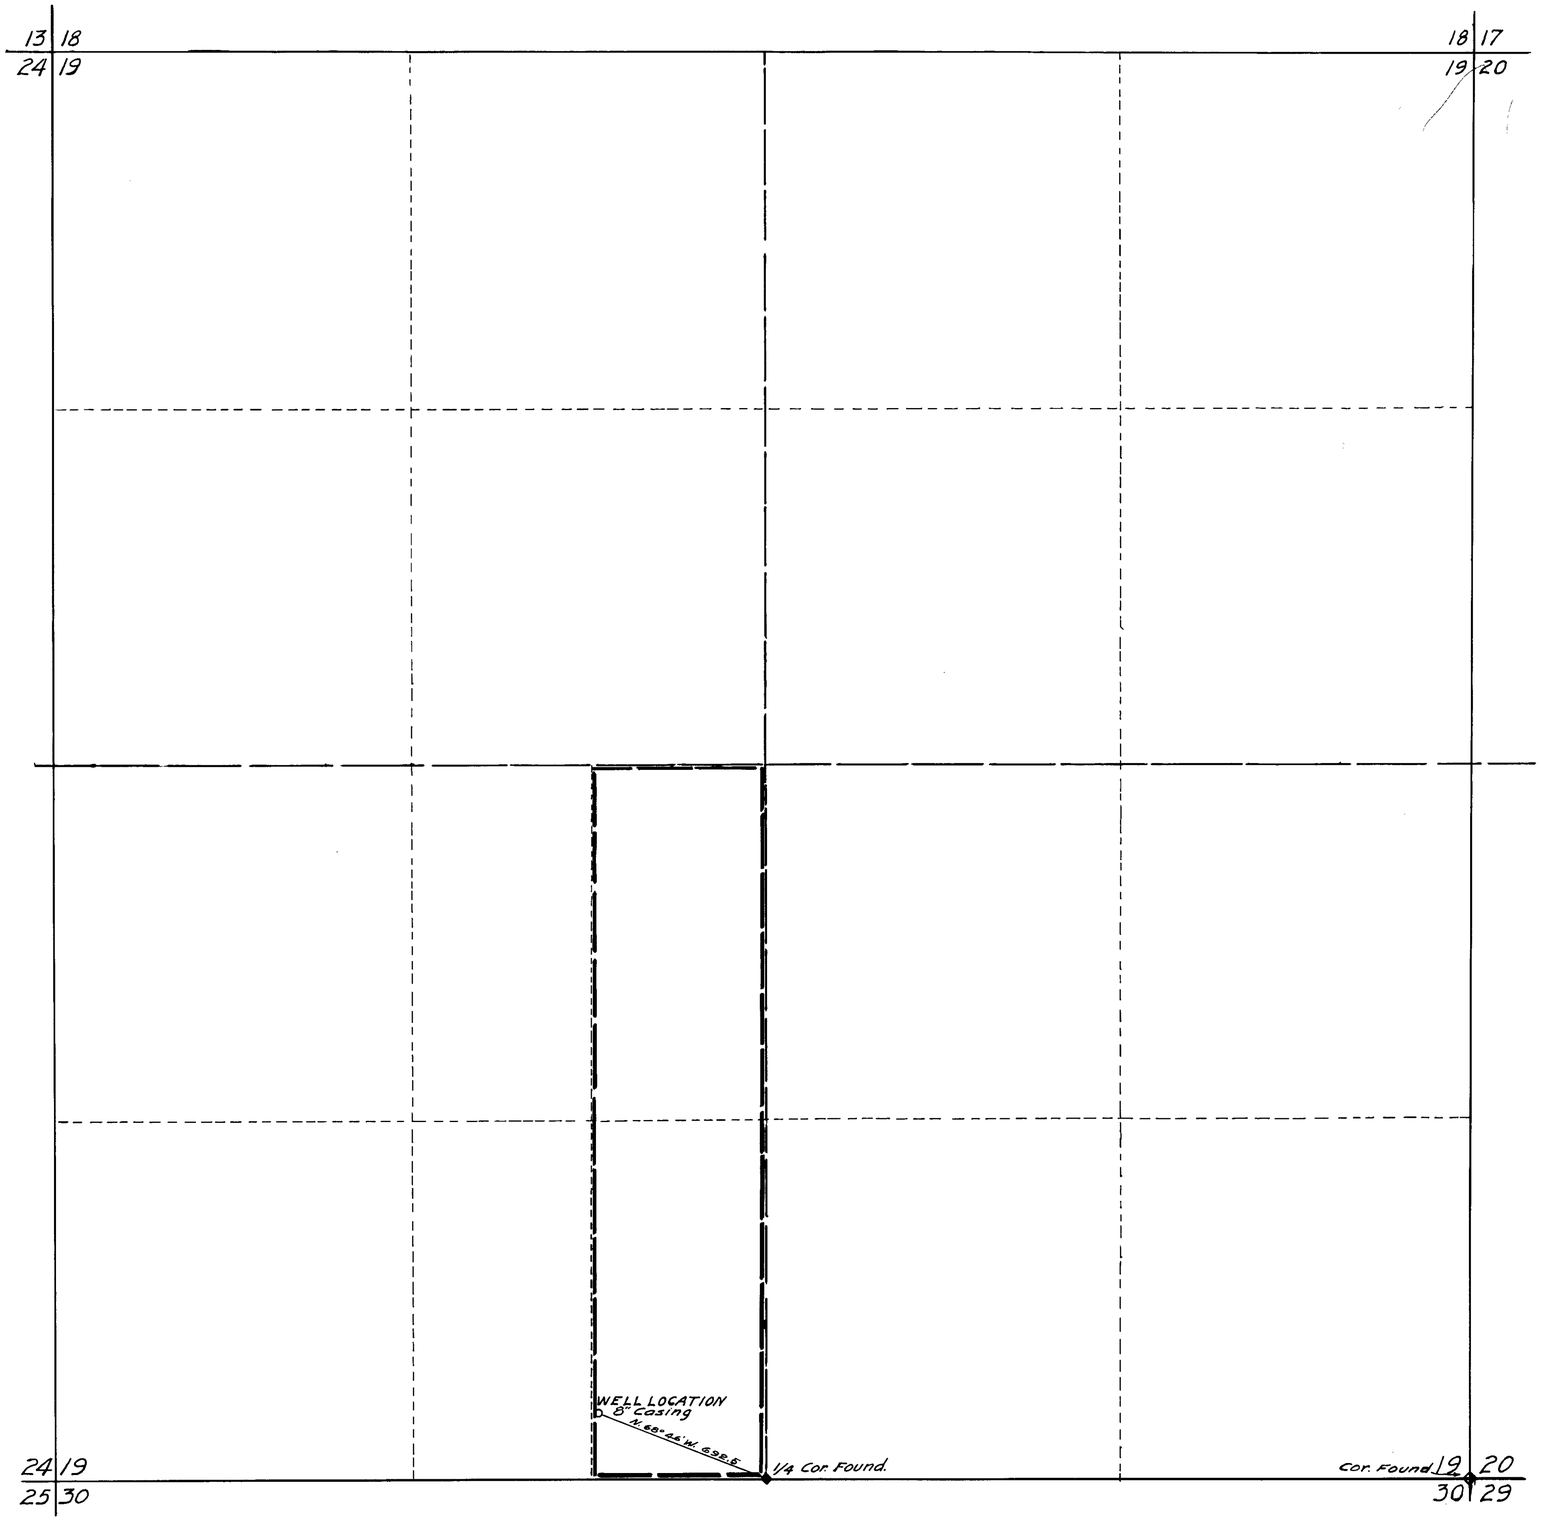

T. 20 S. R. 61 E. M.D.B.&M.

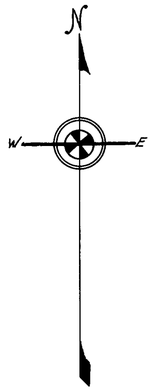

STATE OF NEVADA }
COUNY OF CLARK } S.S.

I, Van O. Eastland, being first duly sworn, depose and say that this map, consisting of one sheet, has been correctly drawn to the designated scale from field notes of a survey made by me on the 2nd day of March, 1943; that it truly and correctly represents the proposed location and extent of the work used to divert water from an underground source, in Clark County, Nevada, by JAKE F. HAAKE and FRANKIE HAAKE, for irrigation and domestic purposes; that the proposed point of diversion, location and size of well casing pipe, and the boundaries of all lands under this application are correctly designated thereon.

Van O. Eastland
State Water Right Surveyor.

Subscribed and sworn to before me this 16th day of March 1943.

Camellia A. Butts
Notary Public in and for Clark County Nevada.

My Commission expires. October 16, 1945.

SCALE

0 300 600 900 1200 1500 1800

March. 20, 1943

MAP

APPLICATION OF APPROPRIATE WATER FOR IRRIGATION AND DOMESTIC USE.

BY JACK F. HAAKE AND FRANKIE HAAKE FROM UNDER GROUN SOURCE.

APPLICATION NO.

10930