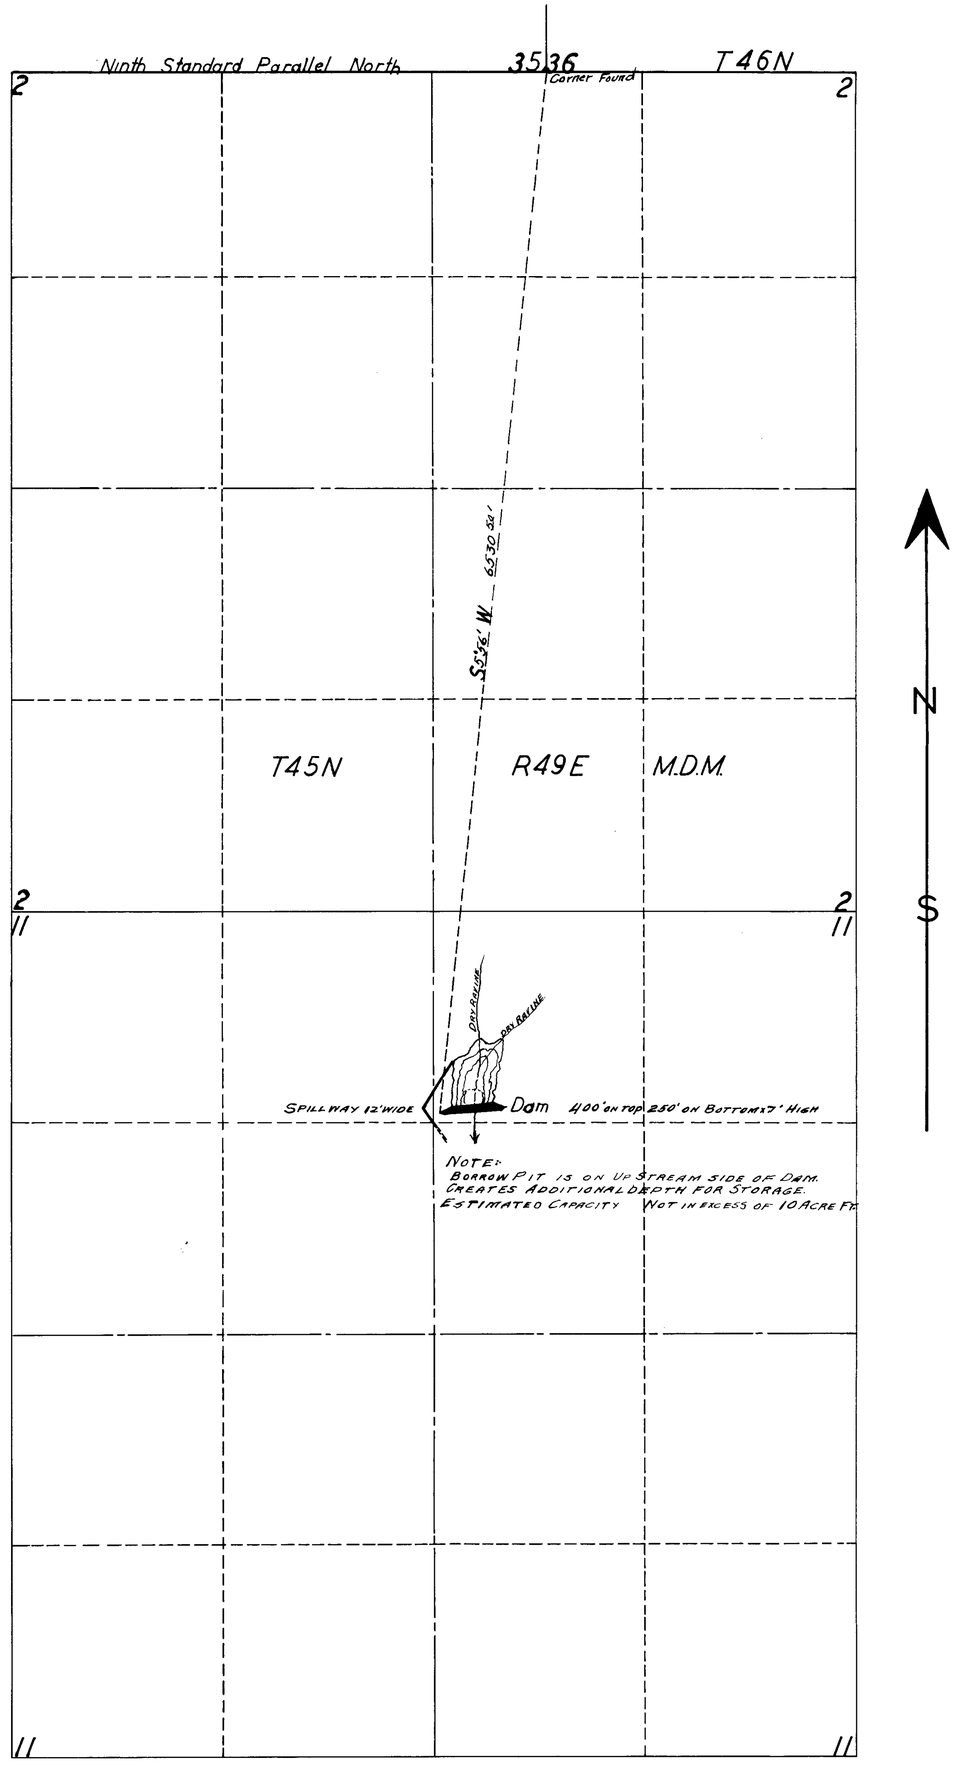

March 29, 1943

State of Nevada }
County of Elko } ss

I, W.H. Settelmeyer, being first duly sworn, depose and say, that this map has been correctly drawn to the designated scale from field notes of a survey made by me on the 14th day of July 1942 ; that it truly and correctly represents the works to be used for stockwatering in Elko County by Petan Land and Cattle Co., That the location of the earthen storage tank is fully and correctly shown hereon.

W.H. Settelmeyer
State Water Right Surveyor

Subscribed and sworn to before me this 20th day of March 1943

Notary Public in and for Elko County Nevada

0 1 2 3 4 5 10 15 20 Hundred Ft
Scale 1" = 500 Feet

MAP

TO ACCOMPANY APPLICATION TO APPROPRIATE WATER FOR STOCKWATERING BY PETAN LAND & CATTLE COMPANY FROM FLOOD WATERS

10938