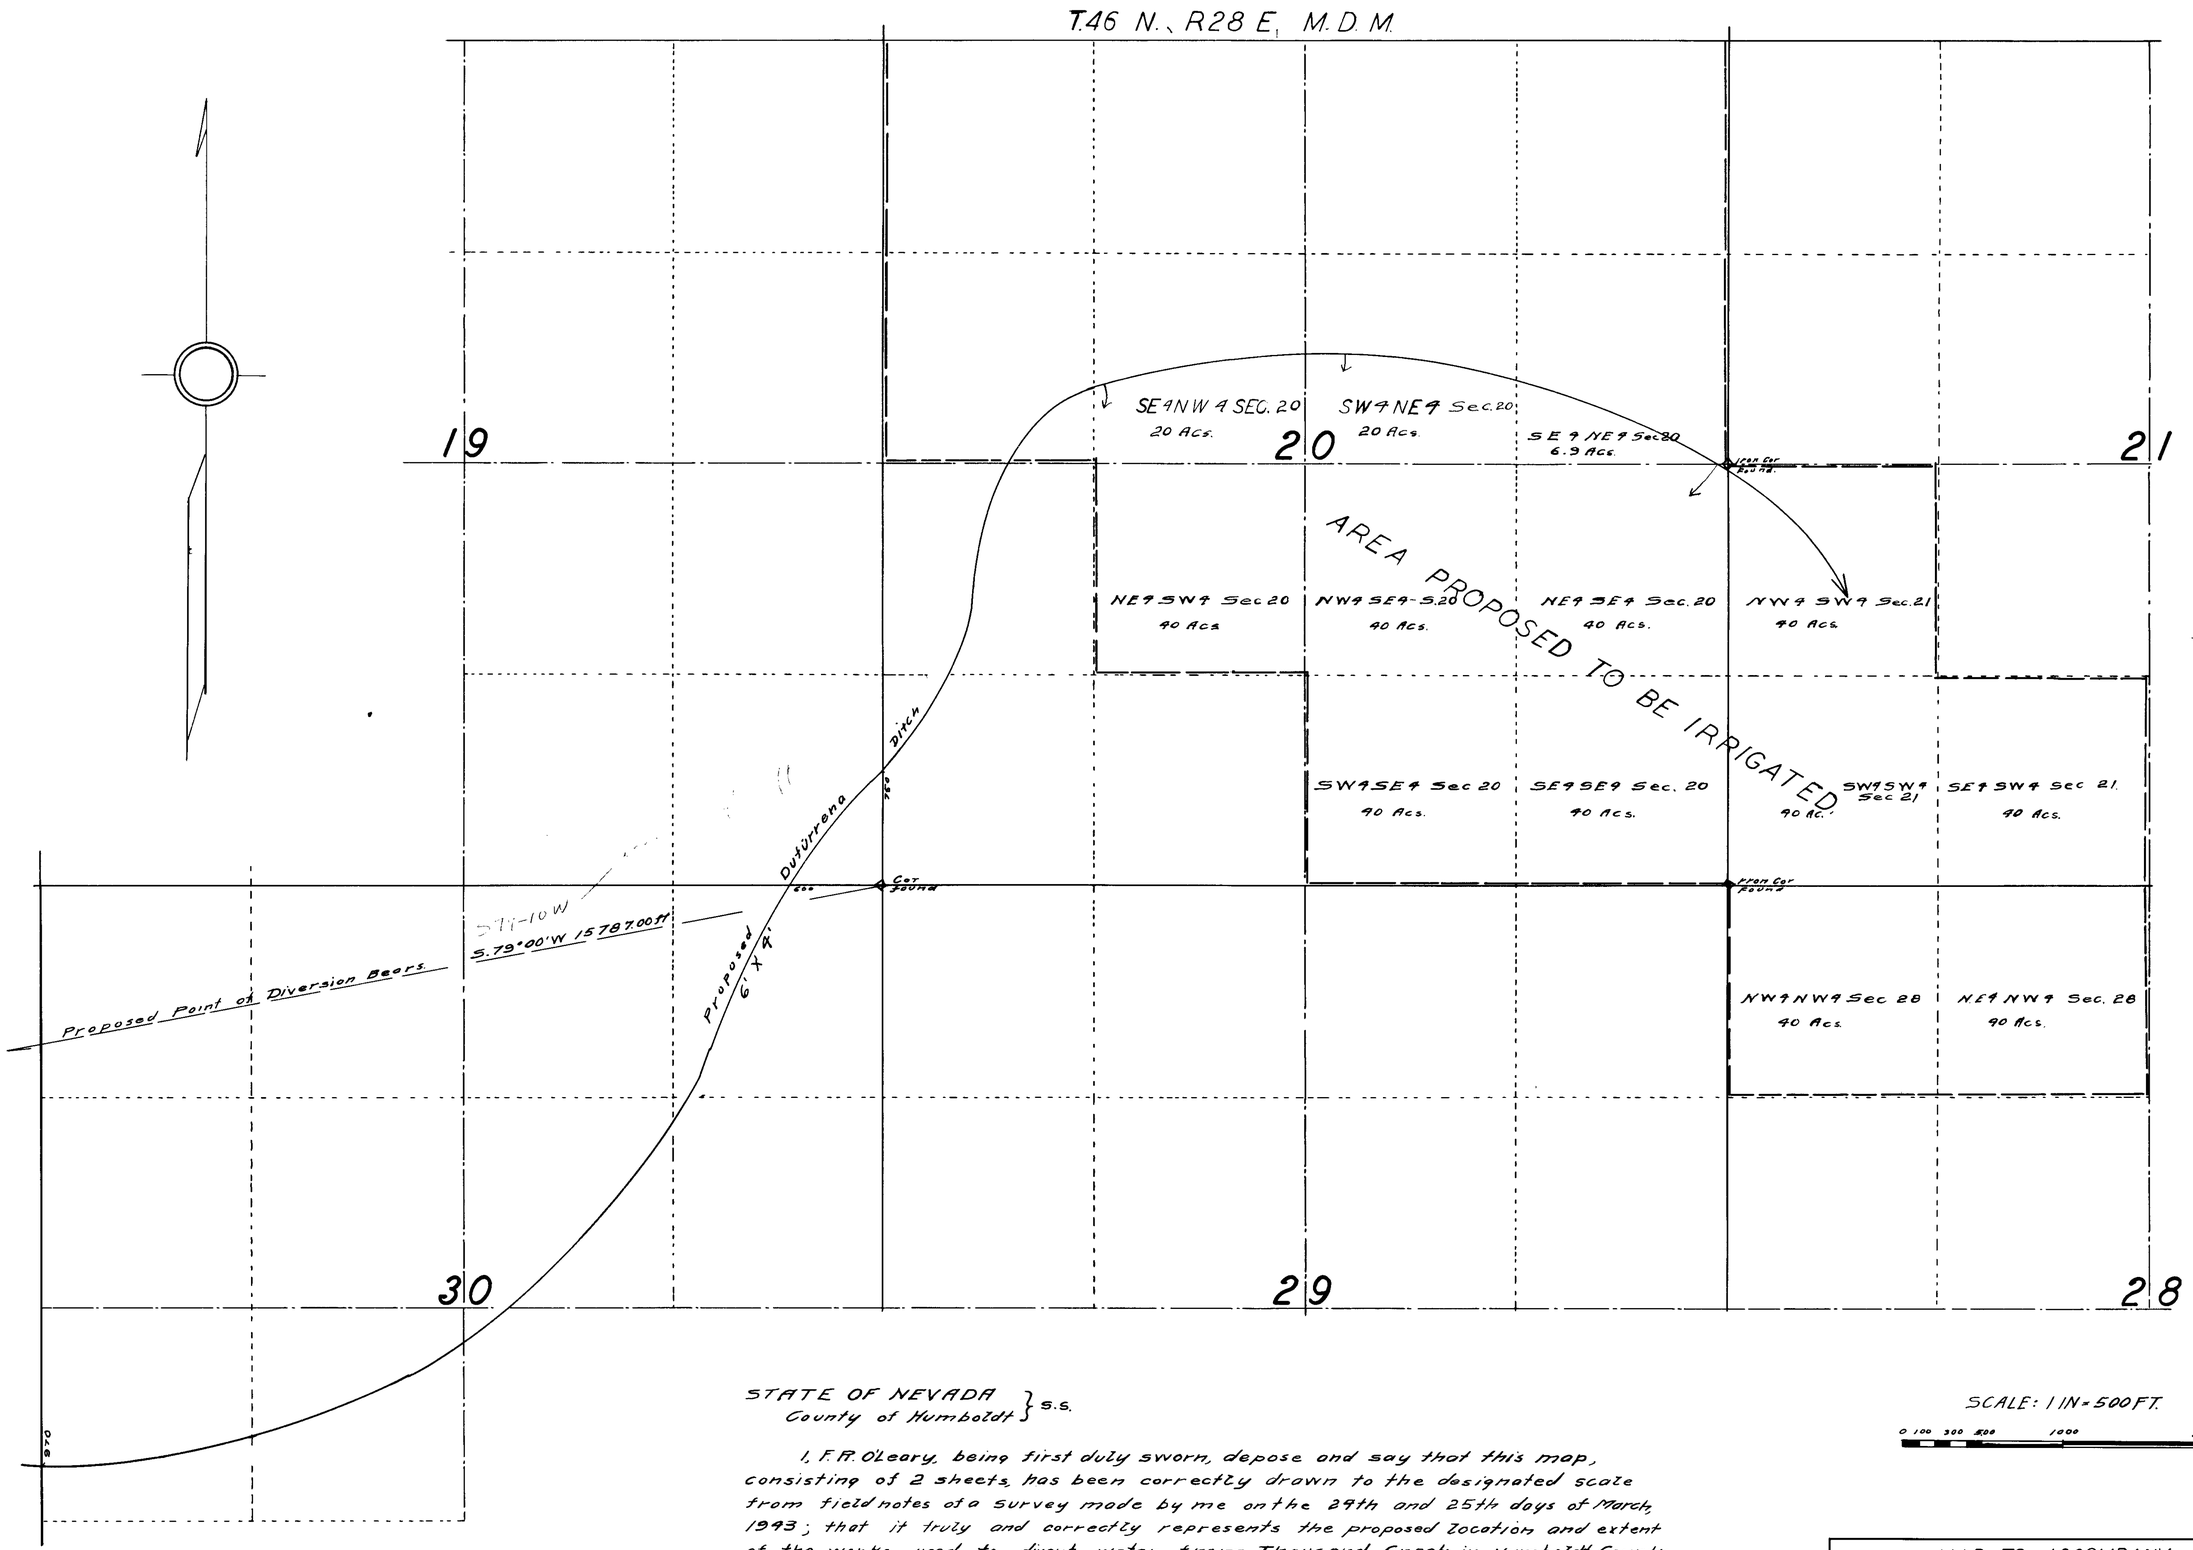

STATE OF NEVADA
County of Humboldt } S.S.

I, F.R. O'Leary, being first duly sworn, depose and say that this map, consisting of 2 sheets, has been correctly drawn to the designated scale from field notes of a survey made by me on the 24th and 25th days of March, 1943; that it truly and correctly represents the proposed location and extent of the works used to divert water from Thousand Creek in Humboldt County, by Alex Dufurrena, for irrigation purposes. That the proposed point of diversion, the approximate location and size of the diverting channel, all reservoirs or basins, the location and names of all other works which will cross or connect with the proposed works, and the boundary of all lands, showing by 40 acre subdivisions, the areas proposed to be irrigated, are fully and correctly designated thereon.

F. R. O'Leary
STATE WATER RIGHT SURVEYOR.

Subscribed and sworn to before me this 27th day of March, 1943.

Gloria Germain
NOTARY PUBLIC IN AND FOR HUMBOLDT COUNTY, NEVADA.

SCALE: 1 IN = 500 FT.

0 100 300 500 1000 2000 FT.

SHEET 1

March 30, 1943

MAP TO ACCOMPANY
APPLICATION
TO APPROPRIATE WATER
FOR
IRRIGATION
BY
ALEX DUFURRENA
FROM
THOUSAND CREEK

10939

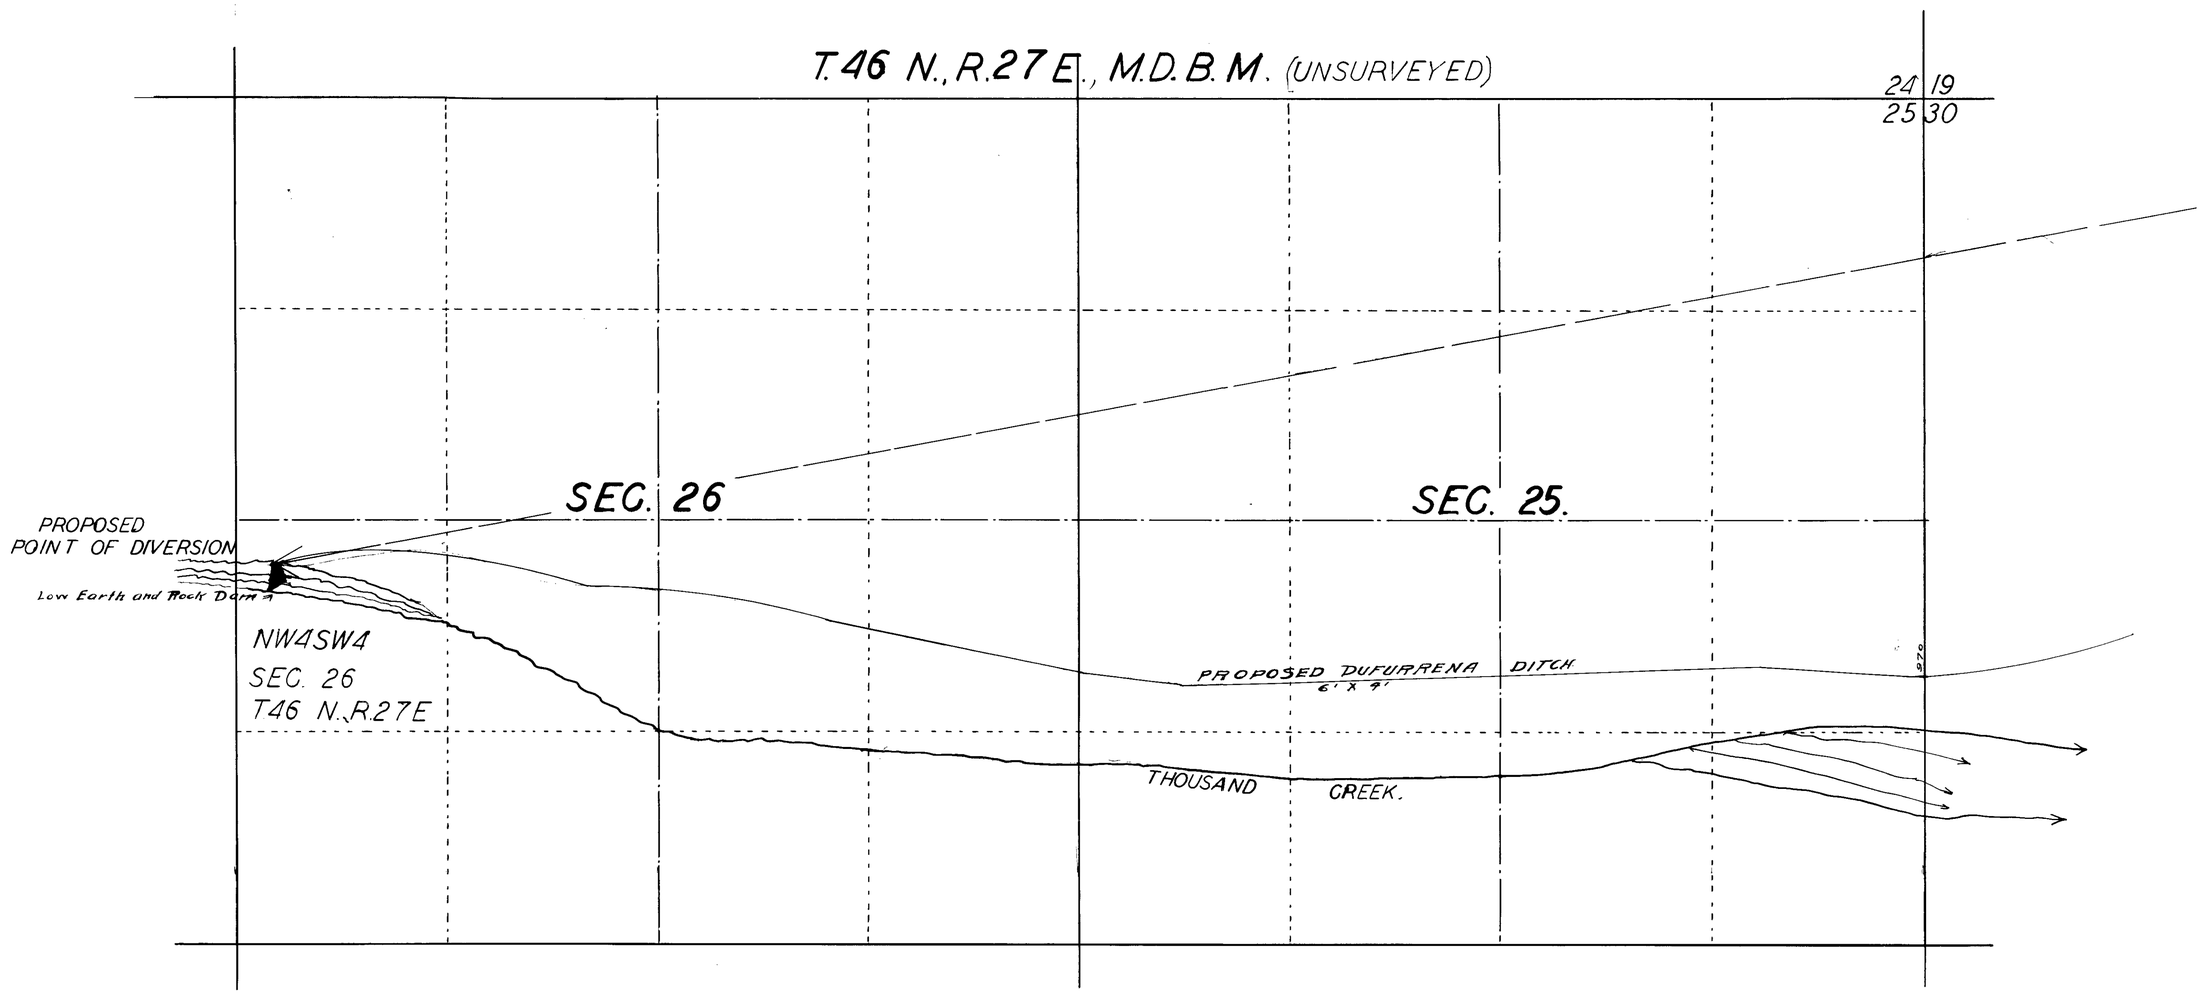

March 30, 1943

SHEET NO. 2.

10939