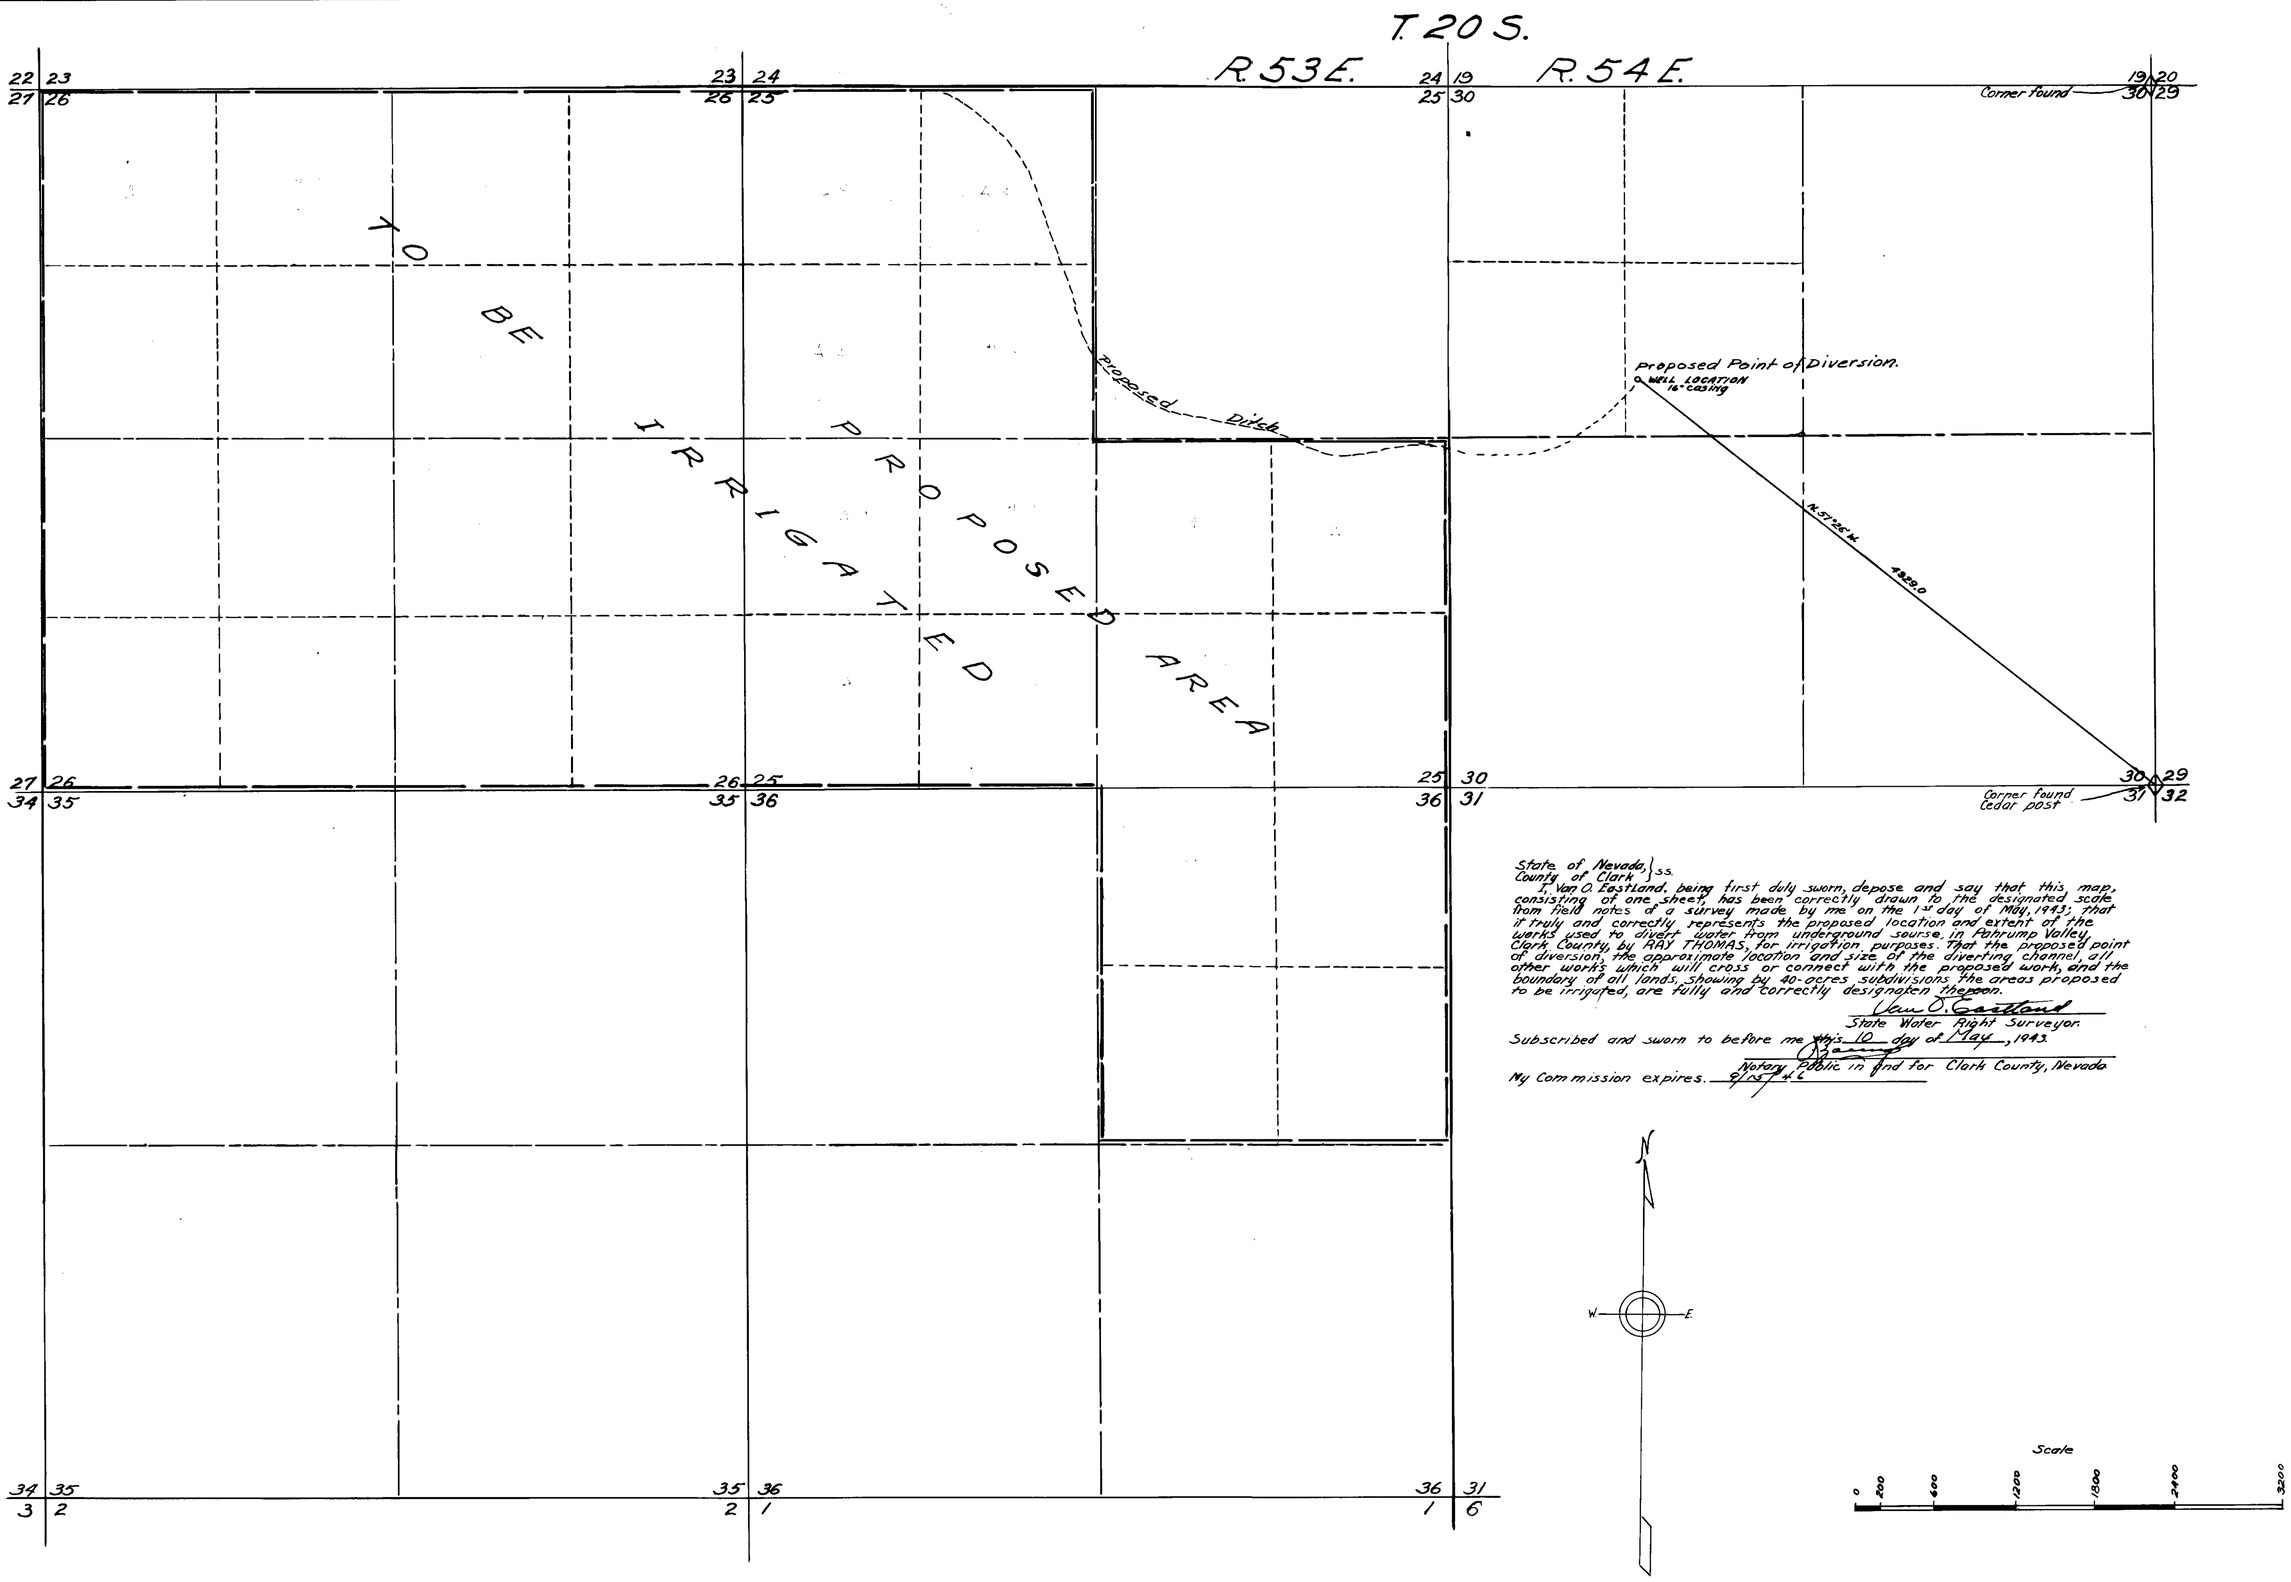

State of Nevada, } ss.
County of Clark

I, Van O. Eastland, being first duly sworn, depose and say that this map, consisting of one sheet, has been correctly drawn to the designated scale from field notes of a survey made by me on the 1st day of May, 1943; that it truly and correctly represents the proposed location and extent of the works used to divert water from underground source in Pahrump Valley, Clark County, by RAY THOMAS, for irrigation purposes. That the proposed point of diversion, the approximate location and size of the diverting channel, all other works which will cross or connect with the proposed work, and the boundary of all lands, showing by 40-acres subdivisions the areas proposed to be irrigated, are fully and correctly designated thereon.

Van O. Eastland
State Water Right Surveyor.

Subscribed and sworn to before me this 10 day of May, 1943.

Notary Public in and for Clark County, Nevada

My Commission expires. 9/15/46

FILED
May 27, 1943
STATE ENGINEER'S OFFICE

TO ACCOMANY APPLICATION TO APPROPRIATE WATER FOR IRRIGATION BY RAY THOMAS FROM UNDERGROUND SOURCE APPLICATION NO.

10950