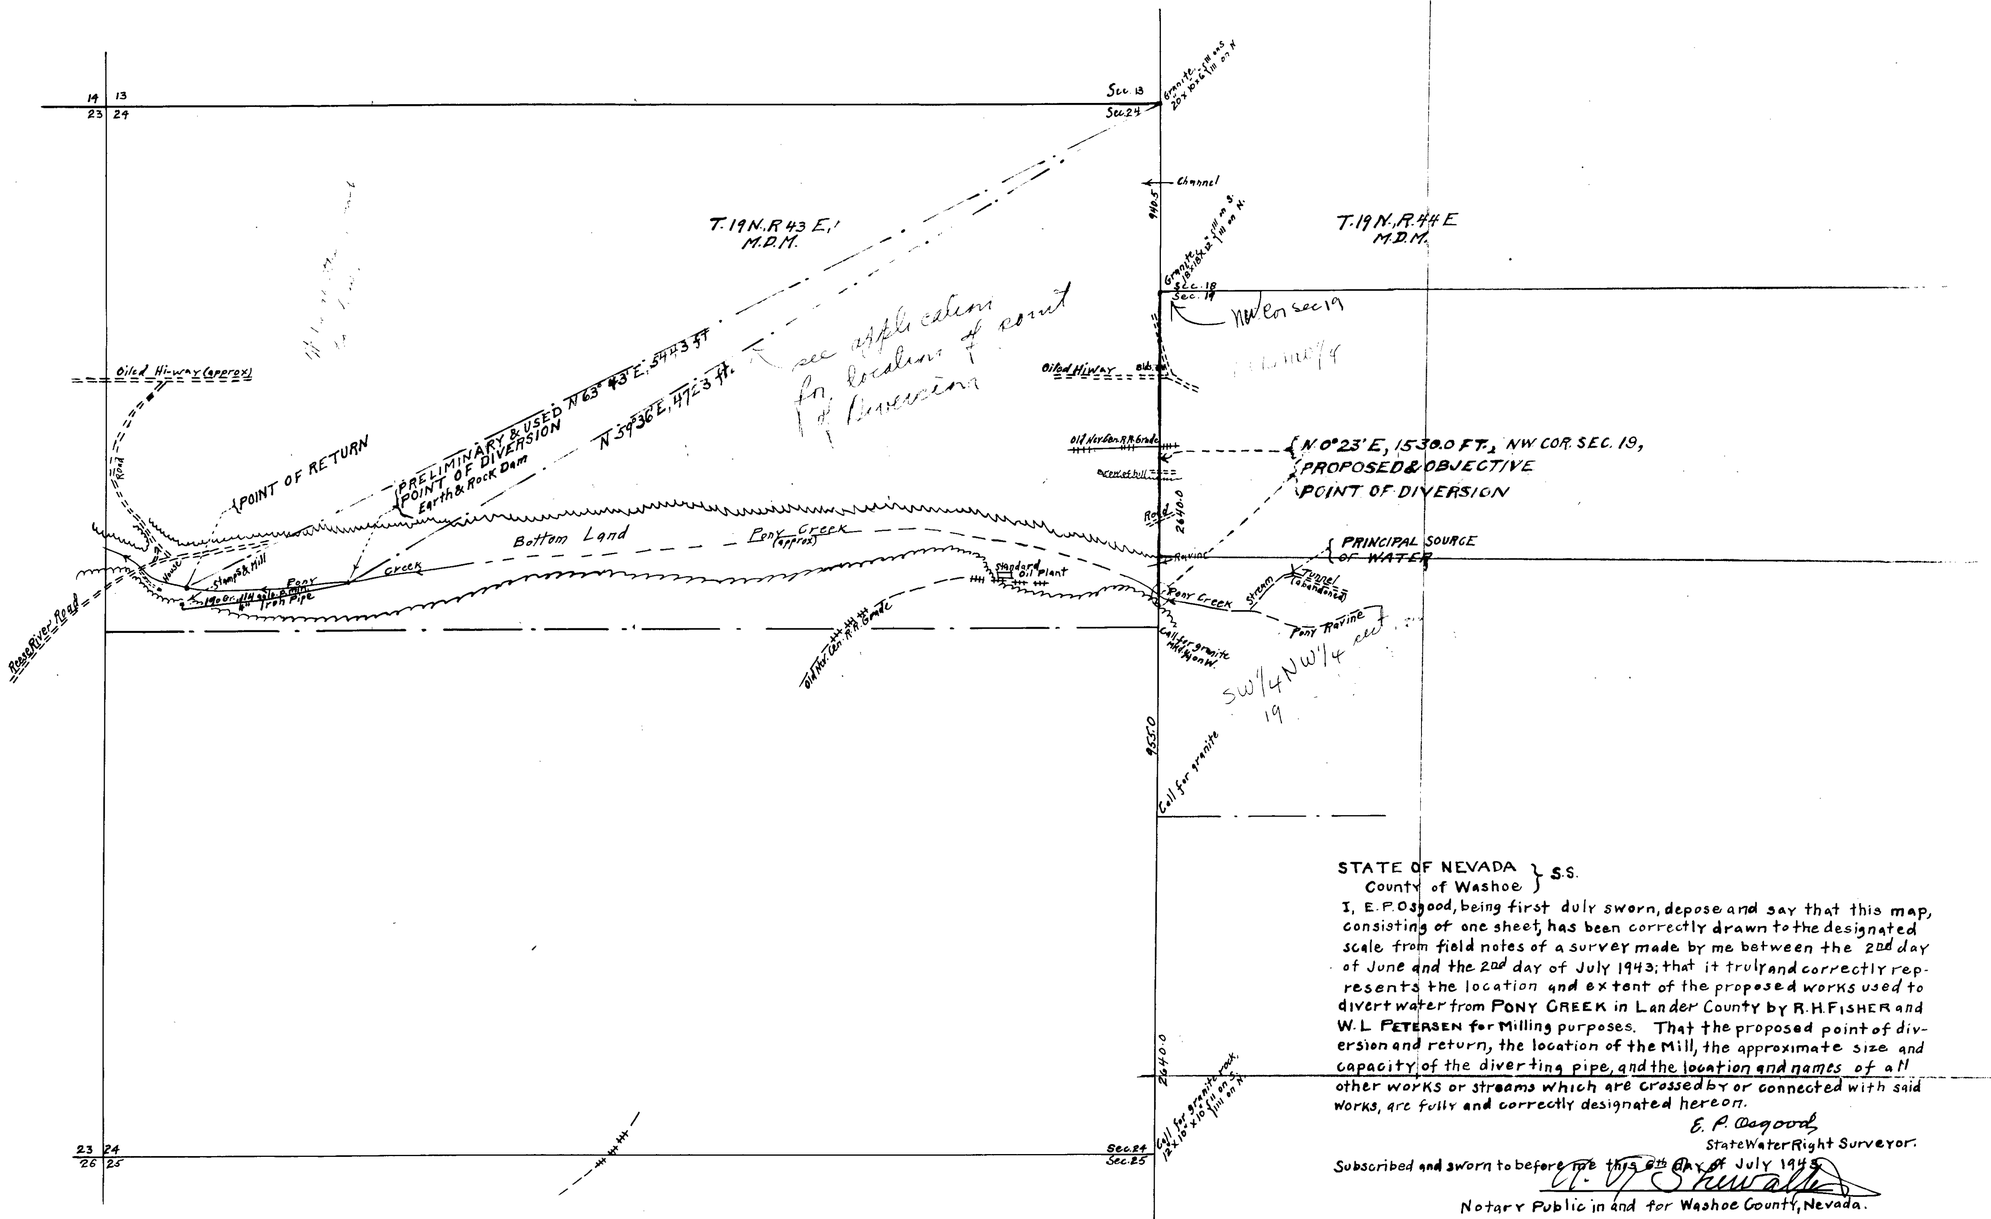

STATE OF NEVADA } S.S.
County of Washoe

I, E. P. Osgood, being first duly sworn, depose and say that this map, consisting of one sheet, has been correctly drawn to the designated scale from field notes of a survey made by me between the 2nd day of June and the 2nd day of July 1943; that it truly and correctly represents the location and extent of the proposed works used to divert water from PONY CREEK in Lander County by R. H. FISHER and W. L. PETERSEN for Milling purposes. That the proposed point of diversion and return, the location of the Mill, the approximate size and capacity of the diverting pipe, and the location and names of all other works or streams which are crossed by or connected with said works, are fully and correctly designated hereon.

E. P. Osgood
State Water Right Surveyor.

Subscribed and sworn to before me this 6th day of July 1943

A. P. Shewalter
Notary Public in and for Washoe County, Nevada

STATE of NEVADA } S.S.
County of Washoe

I, E. P. Osgood, being first duly sworn, depose and say that this map consisting of one sheet, has been correctly drawn to the designated scale from field notes of a survey made by me between the 2nd day of June and the 2nd day of July 1943; that it truly and correctly represents the location and extent of the works used to divert water from PONY CREEK in Lander County by R. H. FISHER and W. L. PETERSEN for Milling purposes under APPLICATION No. 10956. That the point of diversion and return, the location of the mill, the size and capacity of the diverting pipe, and the location and names of all other works or streams which are crossed by or connected with said works, are fully and correctly designated hereon.

E. P. Osgood
State Water Right Surveyor.

Subscribed and sworn to before me this 6th day of July 1943

A. P. Shewalter
Notary Public in and for Washoe County, Nevada

SCALE: 1 Inch = 400 Ft.

100 0 500 1000 ft.

E. P. Osgood, St. Wat. Rt. Sur.
July 5, 1943

FILED
August 28, 1943

2813 Oct. 24, 1944

MAP TO ACCOMPANY
APPLICATION TO APPROPRIATE
WATER FOR MILLING
BY R. H. FISHER & W. L. PETERSEN
FROM PONY CREEK
AND PROOF OF BENEFICIAL USE
UNDER APPLICATION No. 10956.

10956