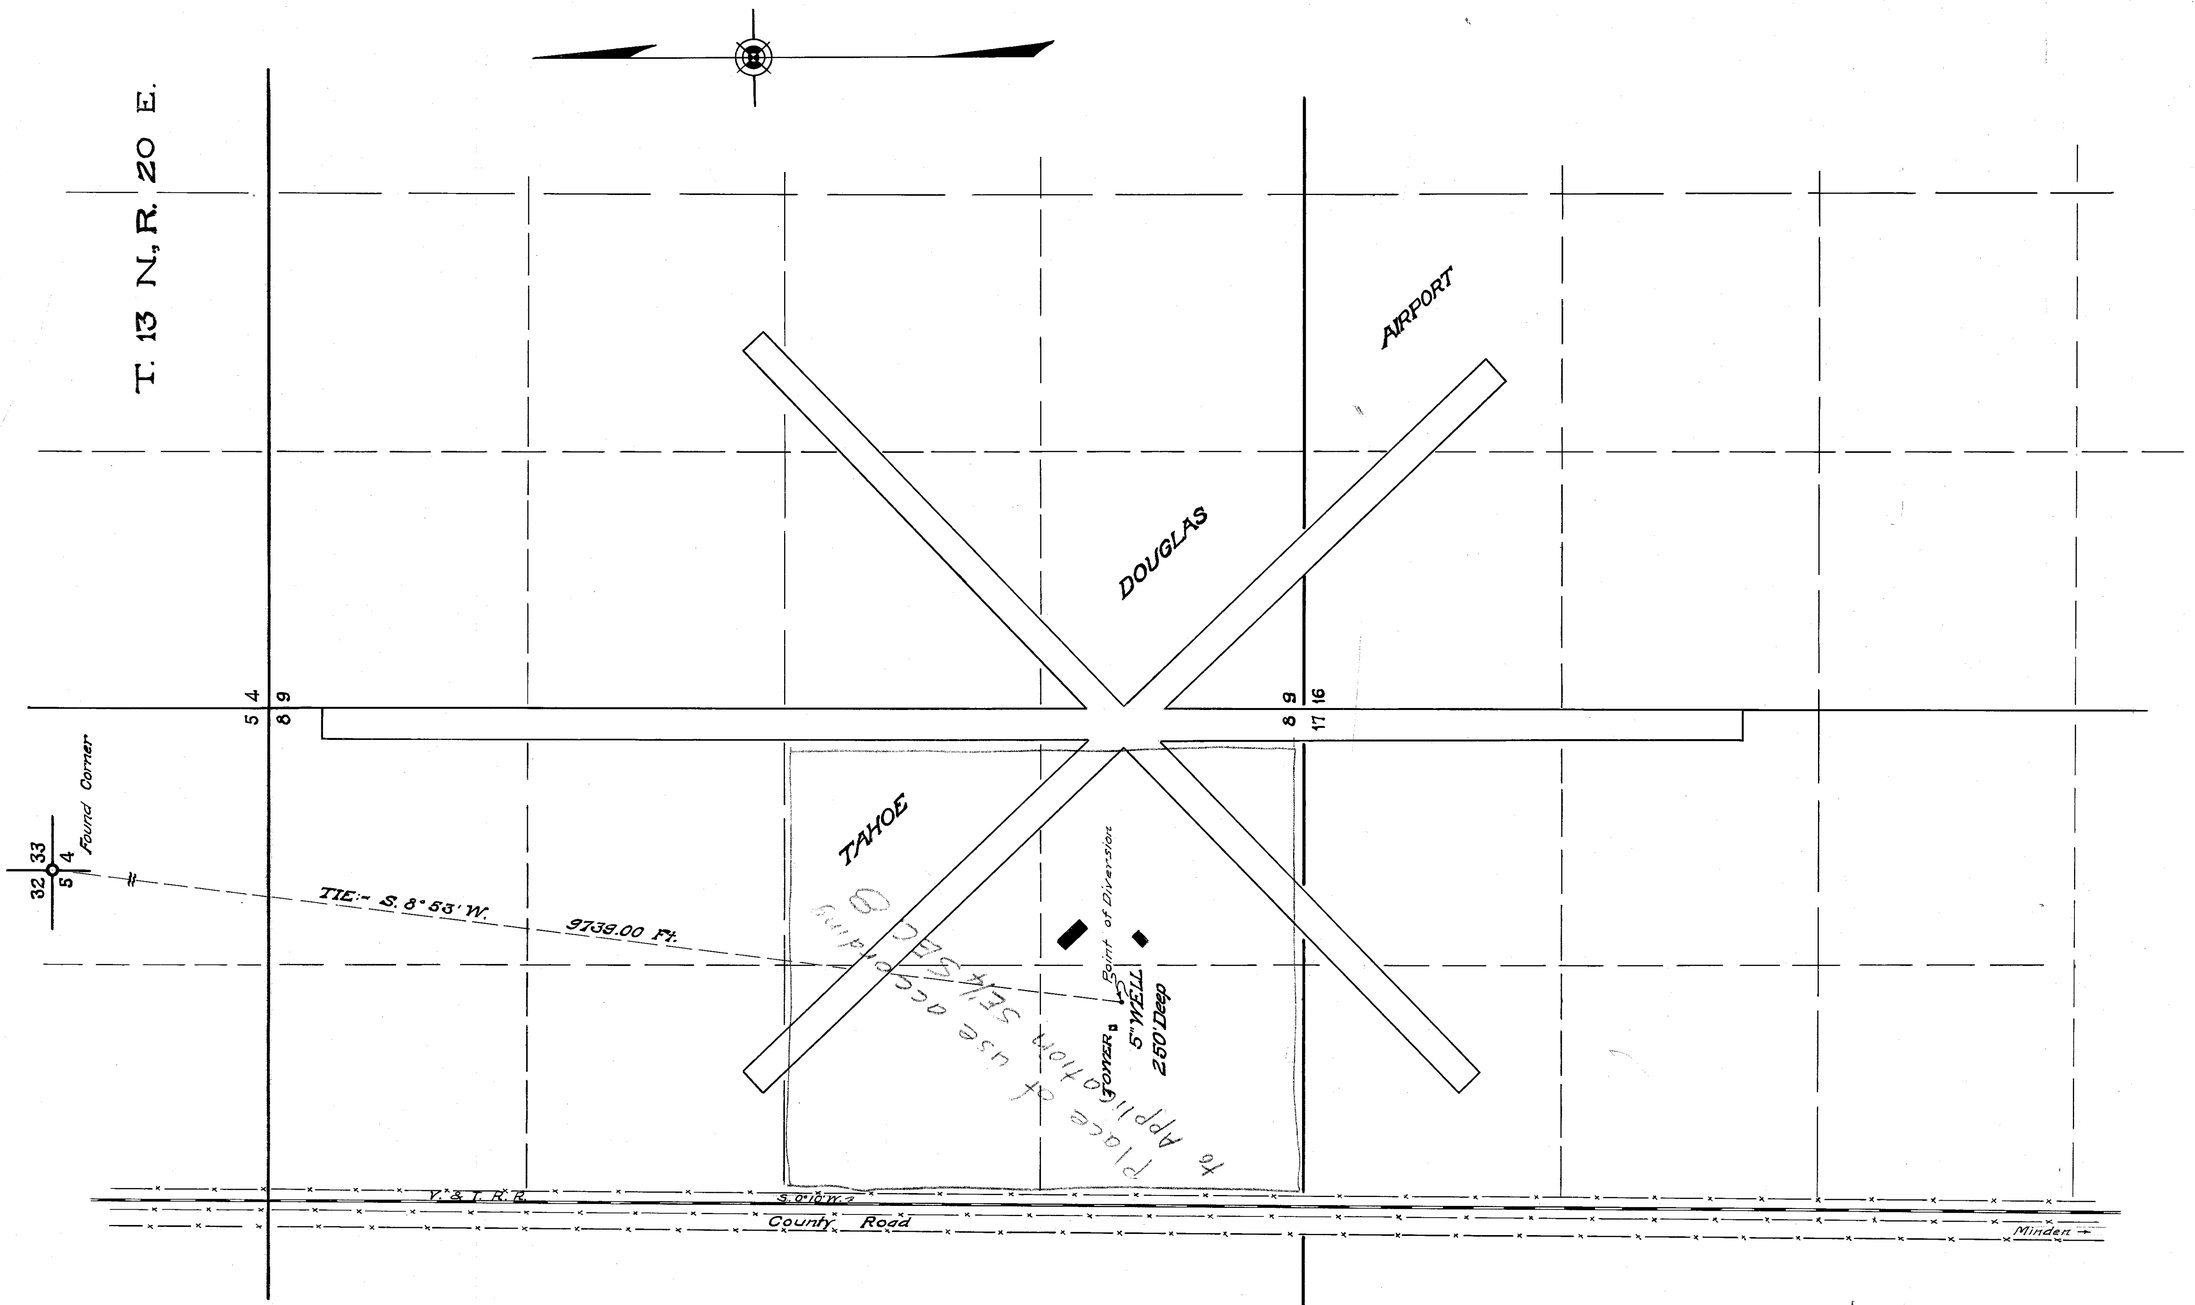

STATE OF NEVADA }
COUNTY OF DOUGLAS } SS

I, O. L. Hussman, being first duly sworn depose and say that this map, consisting of one sheet has been drawn to the desired scale from field notes of a survey made by me on the 13th day of May, 1943; that it truly and correctly represents the proposed location of a WELL to be used by Douglas County to divert water for airport purposes. That the location and size of the pipe, the place and manner of use, and the location and names of all other works which are thereby connected are fully and correctly designated thereon.

O. L. Hussman
State Water Right Surveyor.

Subscribed and sworn to before me this 26th day of November, 1943.

J. A. Thirkensen
Notary Public in and for Douglas County, Nevada.

Otto Huseman called at office and said application fully describes the place of use.
FWD

Whole other sheet & del. place of use of water

FILED
Nov. 27, 1943

Certificate No. 3209 Issued March 4, 1949

MAP
TO ACCOMPANY APPLICATION
TO APPROPRIATE WATER
FROM A WELL
FOR AIRPORT PURPOSES
BY
DOUGLAS COUNTY (S)

SCALE 1"=400' NOV. 1943

77076 10962