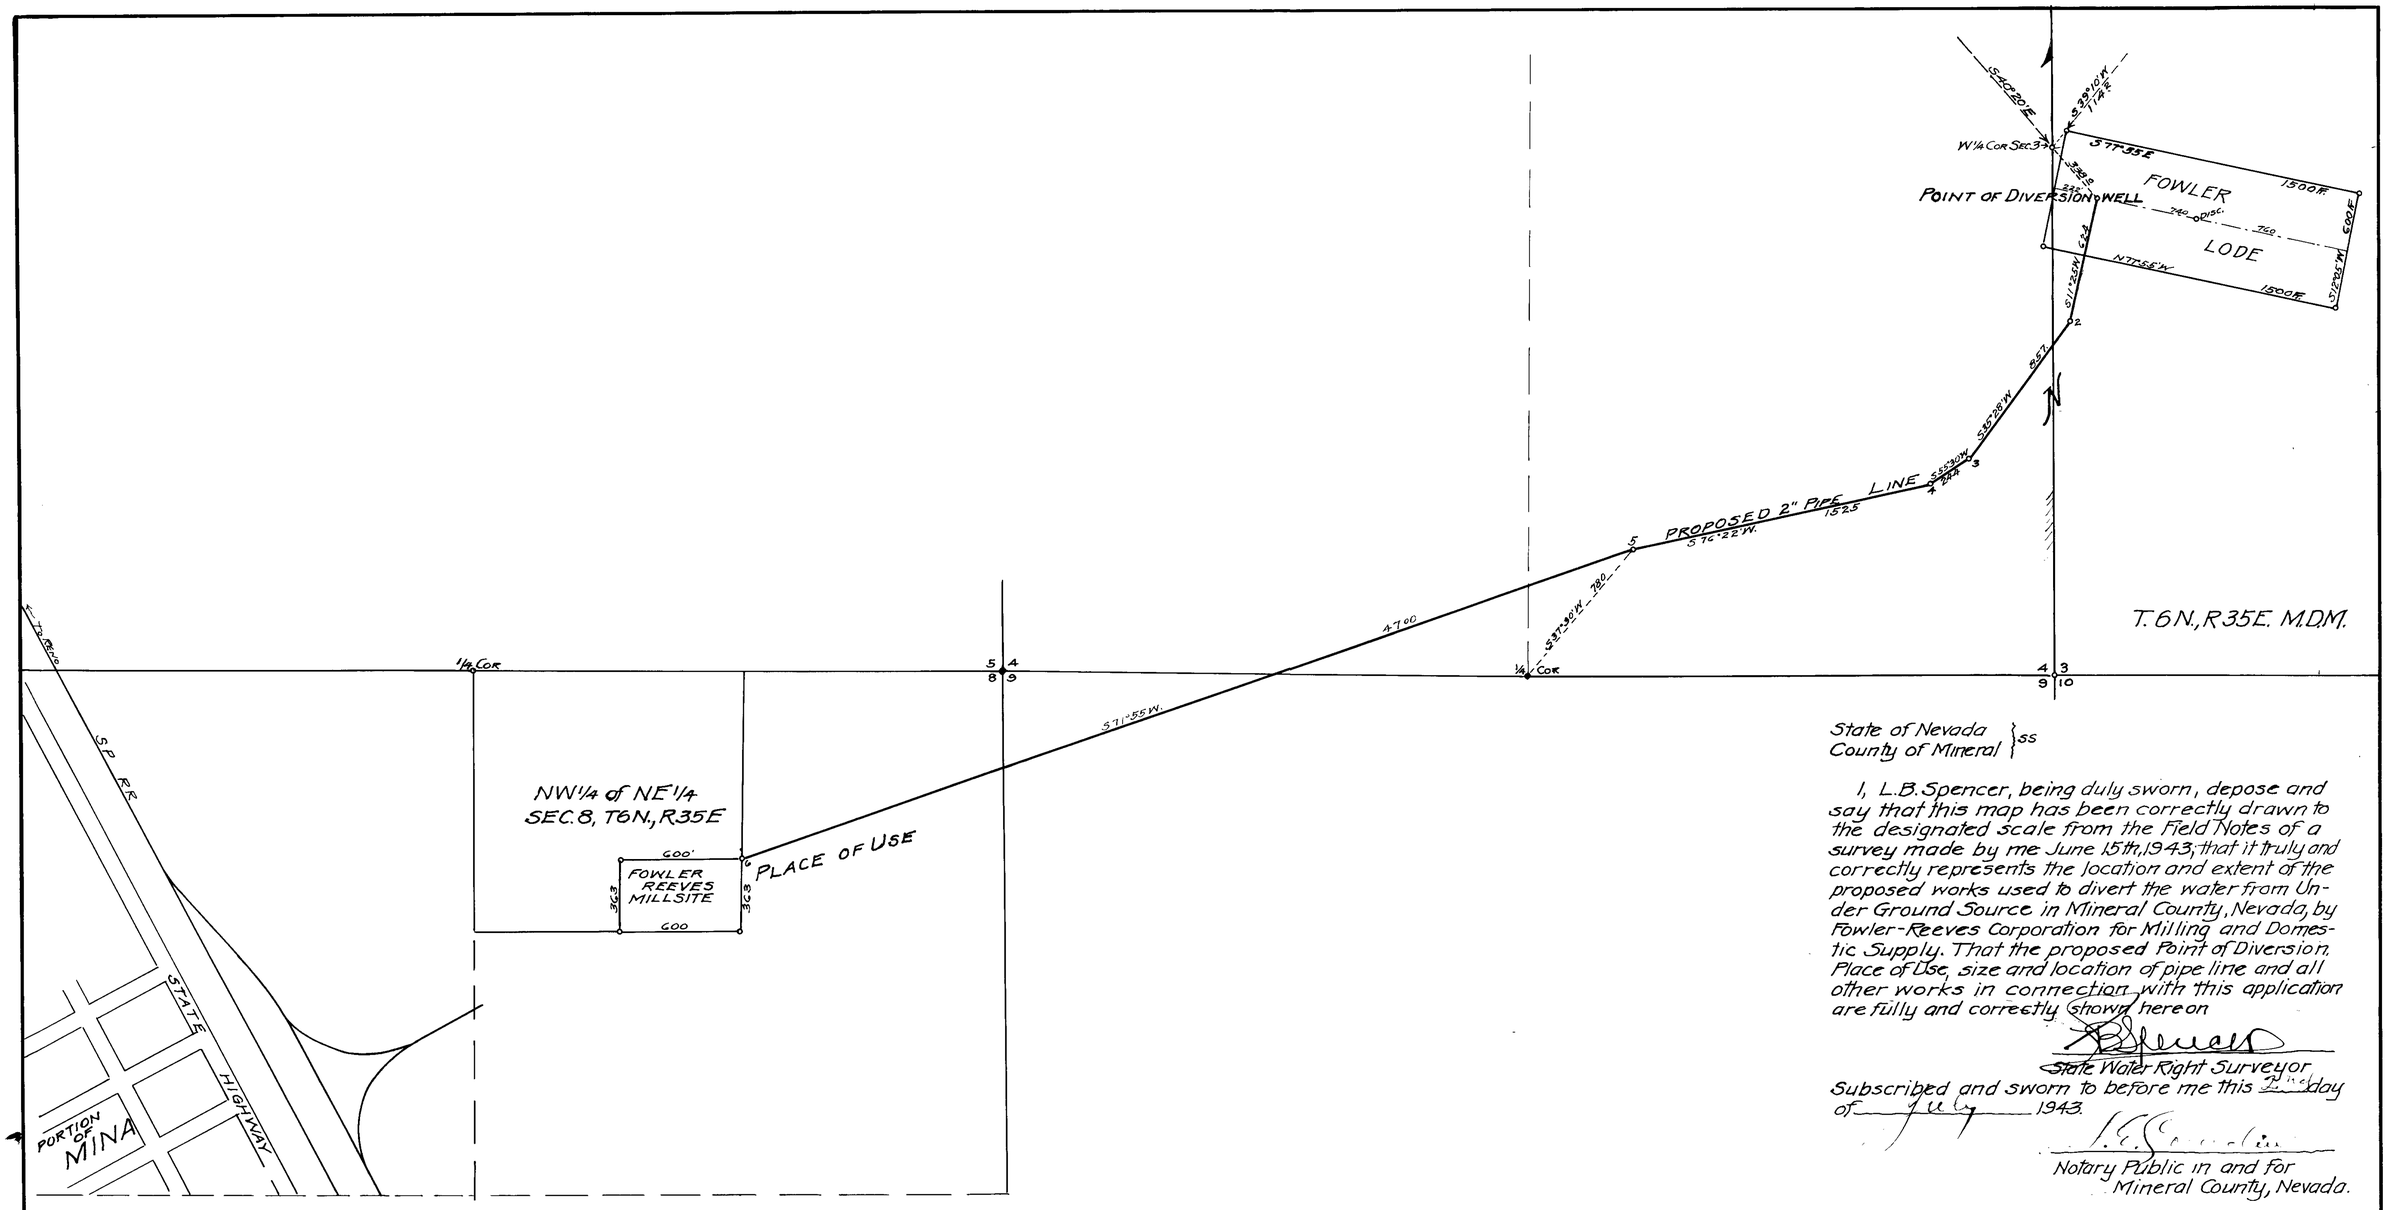

State of Nevada }ss
County of Mineral }

I, L.B. Spencer, being duly sworn, depose and say that this map has been correctly drawn to the designated scale from the Field Notes of a survey made by me June 15th, 1943; that it truly and correctly represents the location and extent of the proposed works used to divert the water from Under Ground Source in Mineral County, Nevada, by Fowler-Reeves Corporation for Milling and Domestic Supply. That the proposed Point of Diversion, Place of Use, size and location of pipe line and all other works in connection with this application are fully and correctly shown hereon

L.B. Spencer
State Water Right Surveyor

Subscribed and sworn to before me this 2nd day of July 1943.

L.E. Sandlin
Notary Public in and for
Mineral County, Nevada.

July 3, 1943

SCALE IN FEET
0 500 1000 1500 2000

MAP

TO ACCOMPANY APPLICATION TO APPROPIATE WATER FOR MILLING & DOMESTIC USE BY FOWLER-REEVES CORPORATION FROM UNDERGROUND SOURCE IN MINERAL COUNTY, NEVADA.

SCALE 1" = 400 ft. SURVEYED JUNE 15th 1943

BY L. B. SPENCER
STATE-WATER-RIGHT-SURVEYOR
MINA, NEVADA

10966