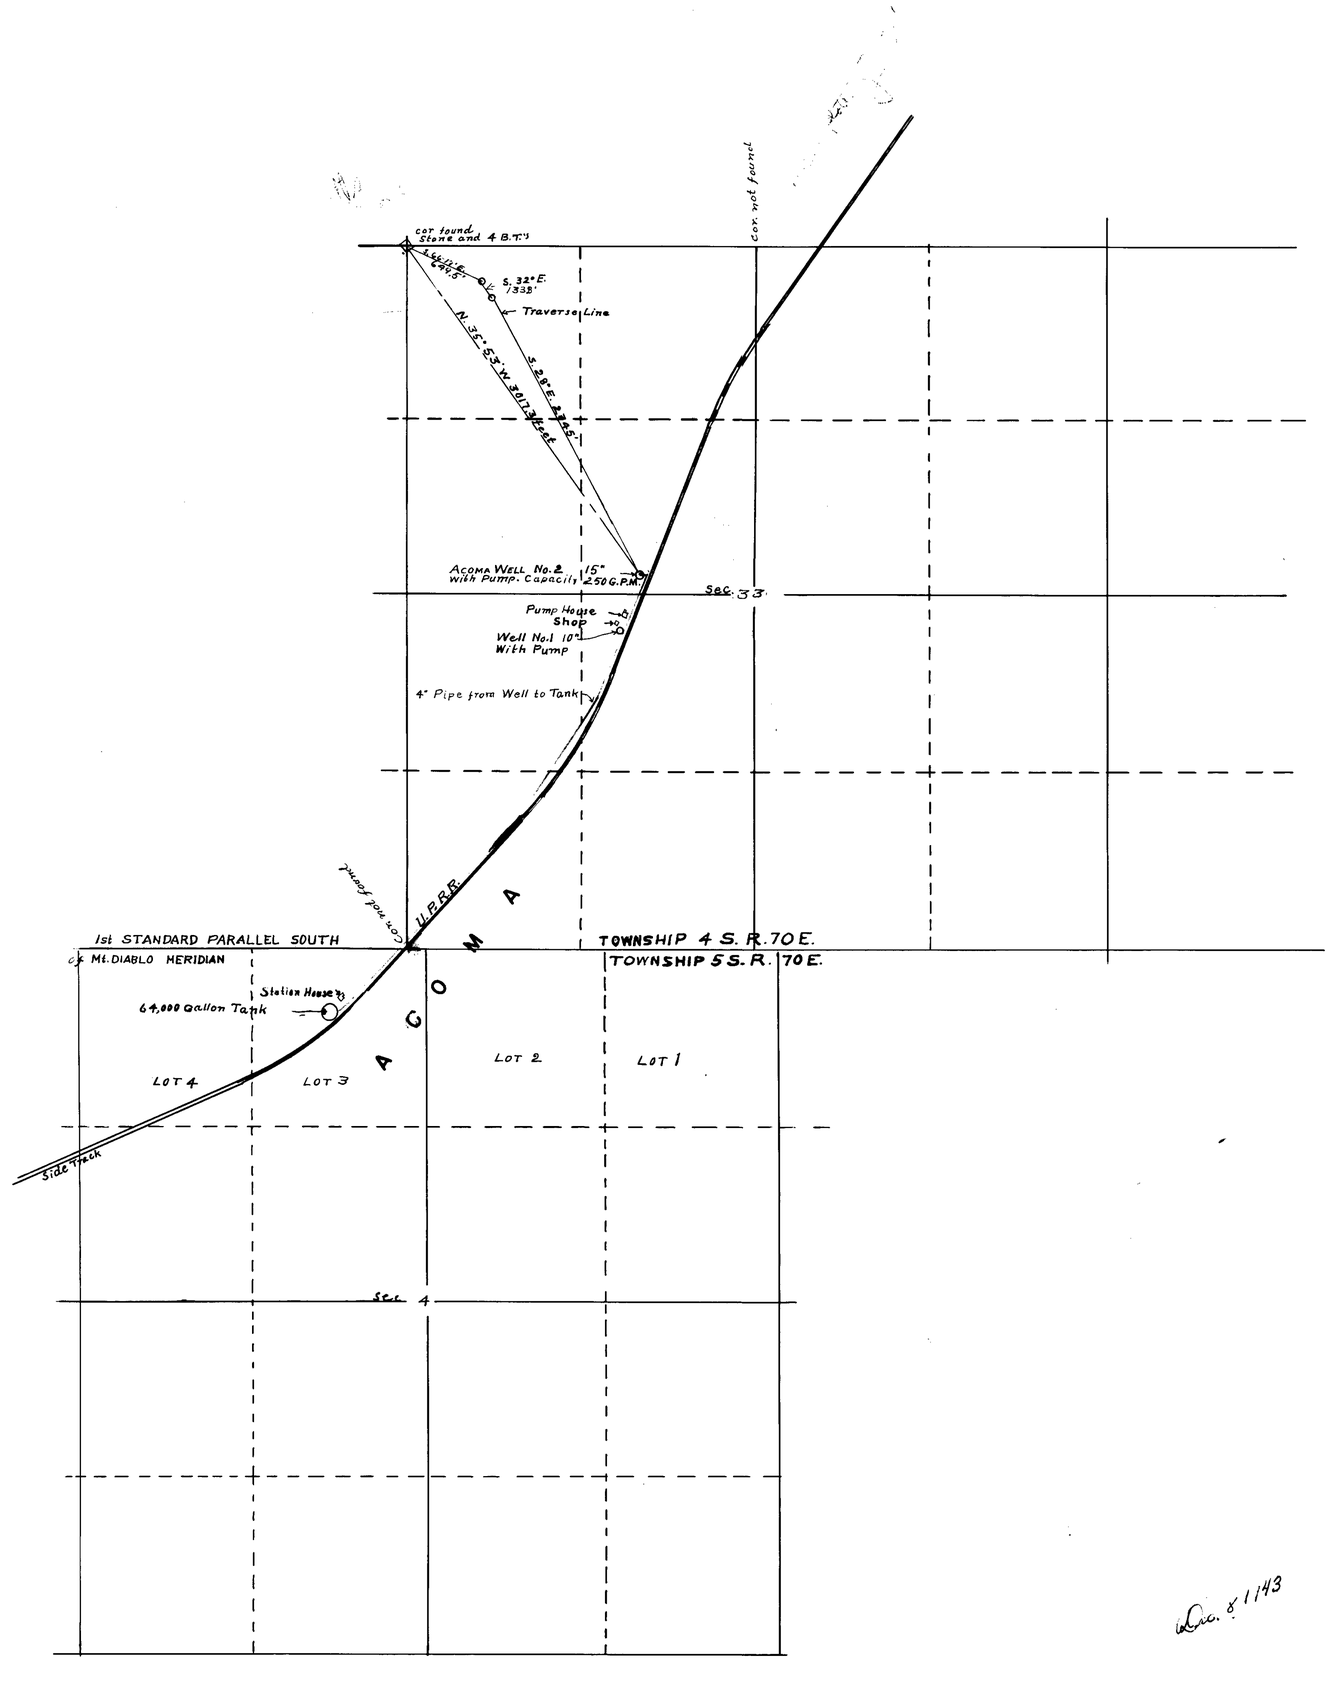

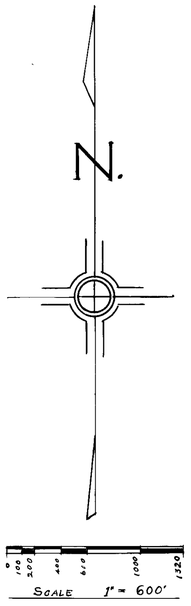

State of Nevada }
County of Lincoln } SS

I, Frank Walker, being first duly sworn, depose and say that this map has been correctly draw to the designated scale from field notes of a survey made by me between the 19 day of September and the 17th day of November 1943; that it truly and correctly represents the location and extent of the proposed works used to divert water from ACOMA WELL No 2, in Lincoln County, by the Union Pacific Rail Road Company, for Rail Road purposes.

That the proposed point of diversion, the location of the pump and tank, the approximate size of the diverting conduit, and the location and names of all other works which are connected with said works, are fully and correctly designated hereon.

Frank Walker
State Water Right Surveyor

Subscribed and sworn to before me this 17 day of Nov. 1943

Mary Mezzano
Notary Public in and for Lincoln County Nevada
My Commission Expires June 18, 1947.

2817 Nov. 20, 1944

Dec. 8 1943

MAP

TO ACCOMPANY APPLICATION TO APPROPRIATE WATER FOR RAIL ROAD PURPOSES BY THE UNION PACIFIC RAIL ROAD COMPANY FROM ACOMA WELL No. 2

10968