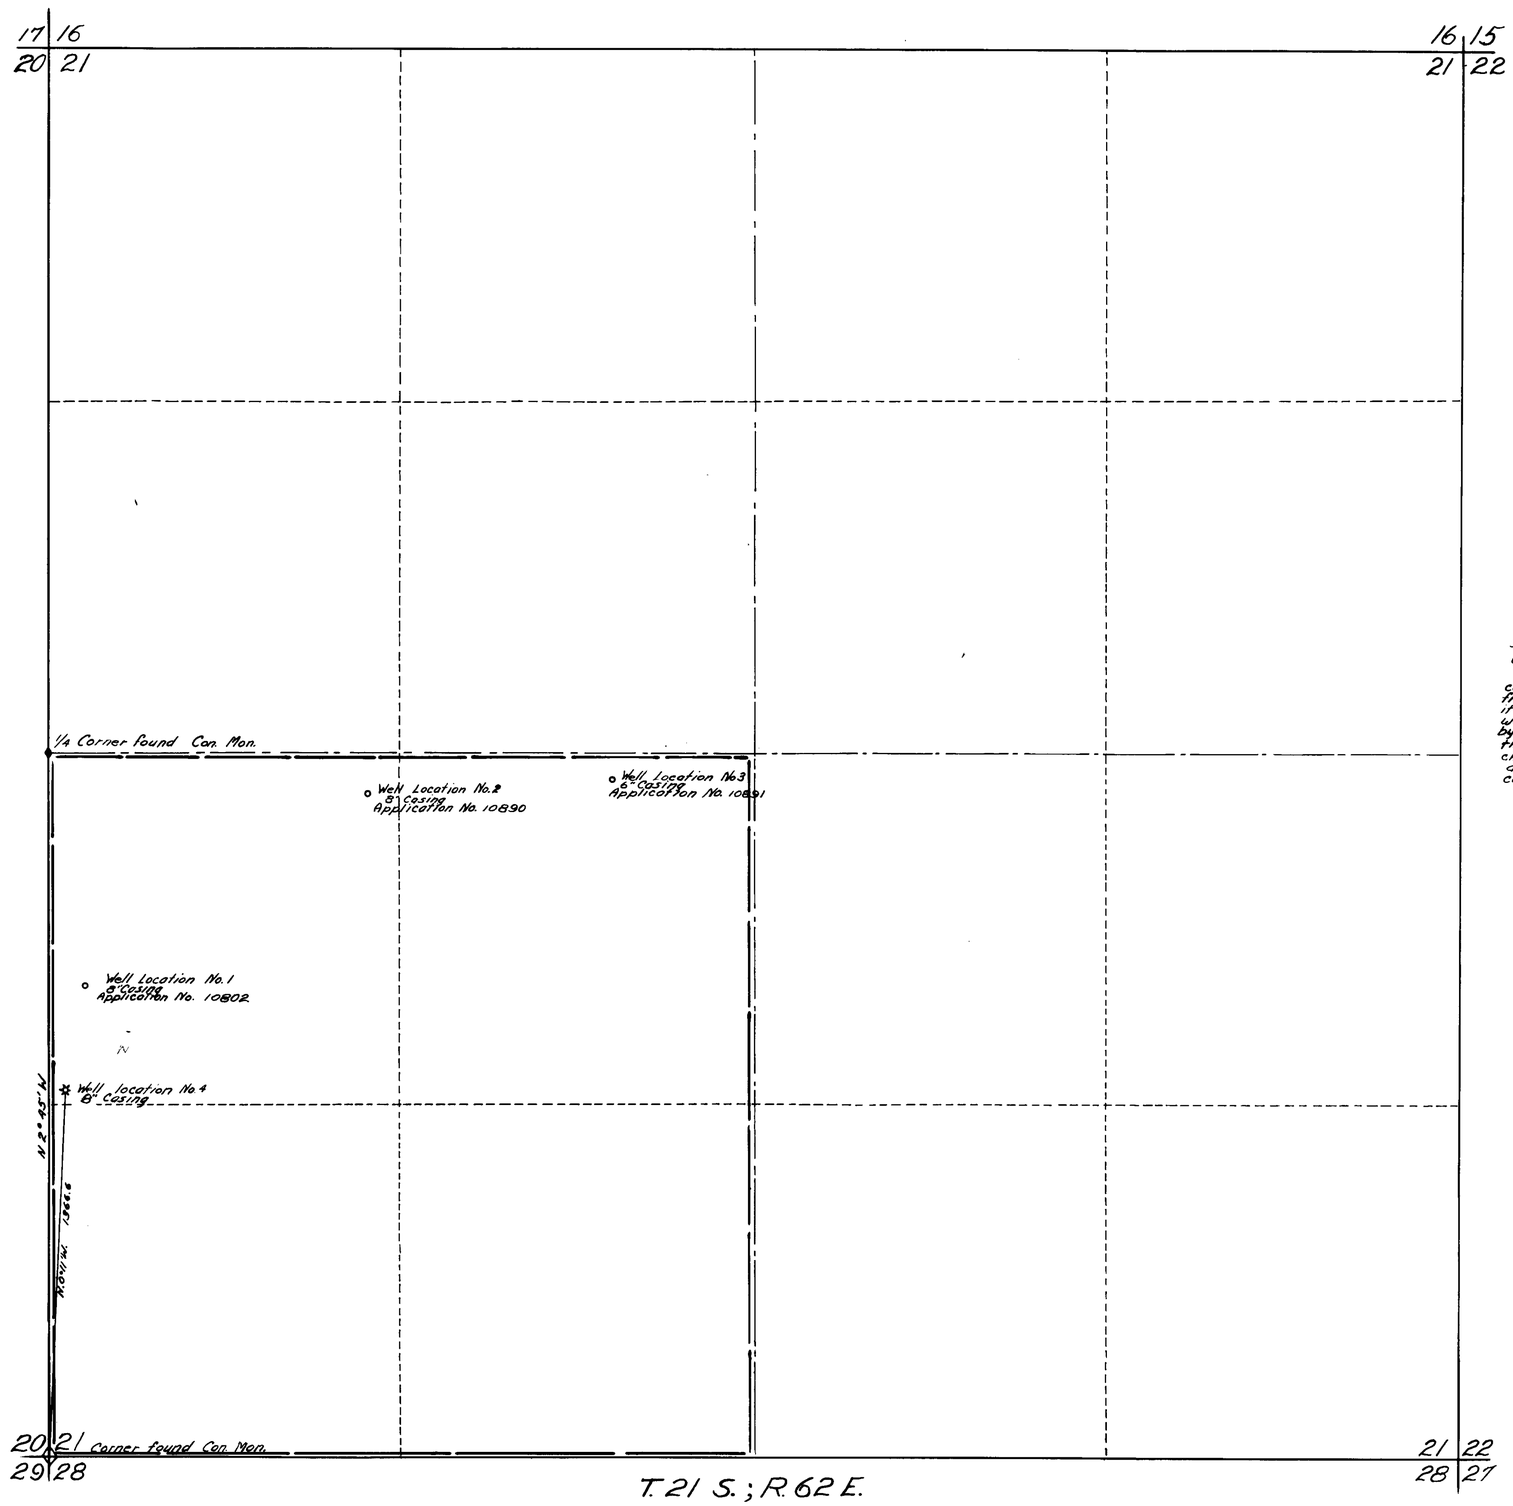

T. 21 S.; R. 62 E.
M.D.B.&M.

State of Nevada } s.s.
County of Clark }

I Van O. Eastland, being first duly sworn, depose and say that this map, consisting of one sheet has been correctly drawn to the designated scale from field note of a survey made by me on the 6th day of July 1943, that it truly and correctly represents the proposed location and extent of the work used to divert water from an underground source in Clark County, Nevada, by LEONARD E. BILLMAN for Quasi Municipal and Domestic purposes; that the proposed point of diversion, location and size of the diverting channel, and the location and names of all other works or streams which are crossed by, or connected with the said works, are fully and correctly designated thereon.

Van O. Eastland
State Water Right Surveyor

Subscribed and sworn to before me this 8th day of July 1943

Notary Public in and for Clark County, Nev.
My Commission expires 9/15/46

Scale
0 300 600 900 1200 1500 1800

FILED
July 22, 1943
STATE ENGINEER'S OFFICE

MAP
OF
APPLICATION TO APPROPRIATE WATER FOR QUASI MUNICIPAL AND DOMESTIC USE BY LEONARD E. BILLMAN FROM UNDERGROUND SOURCE
APPLICATION NO.

10971