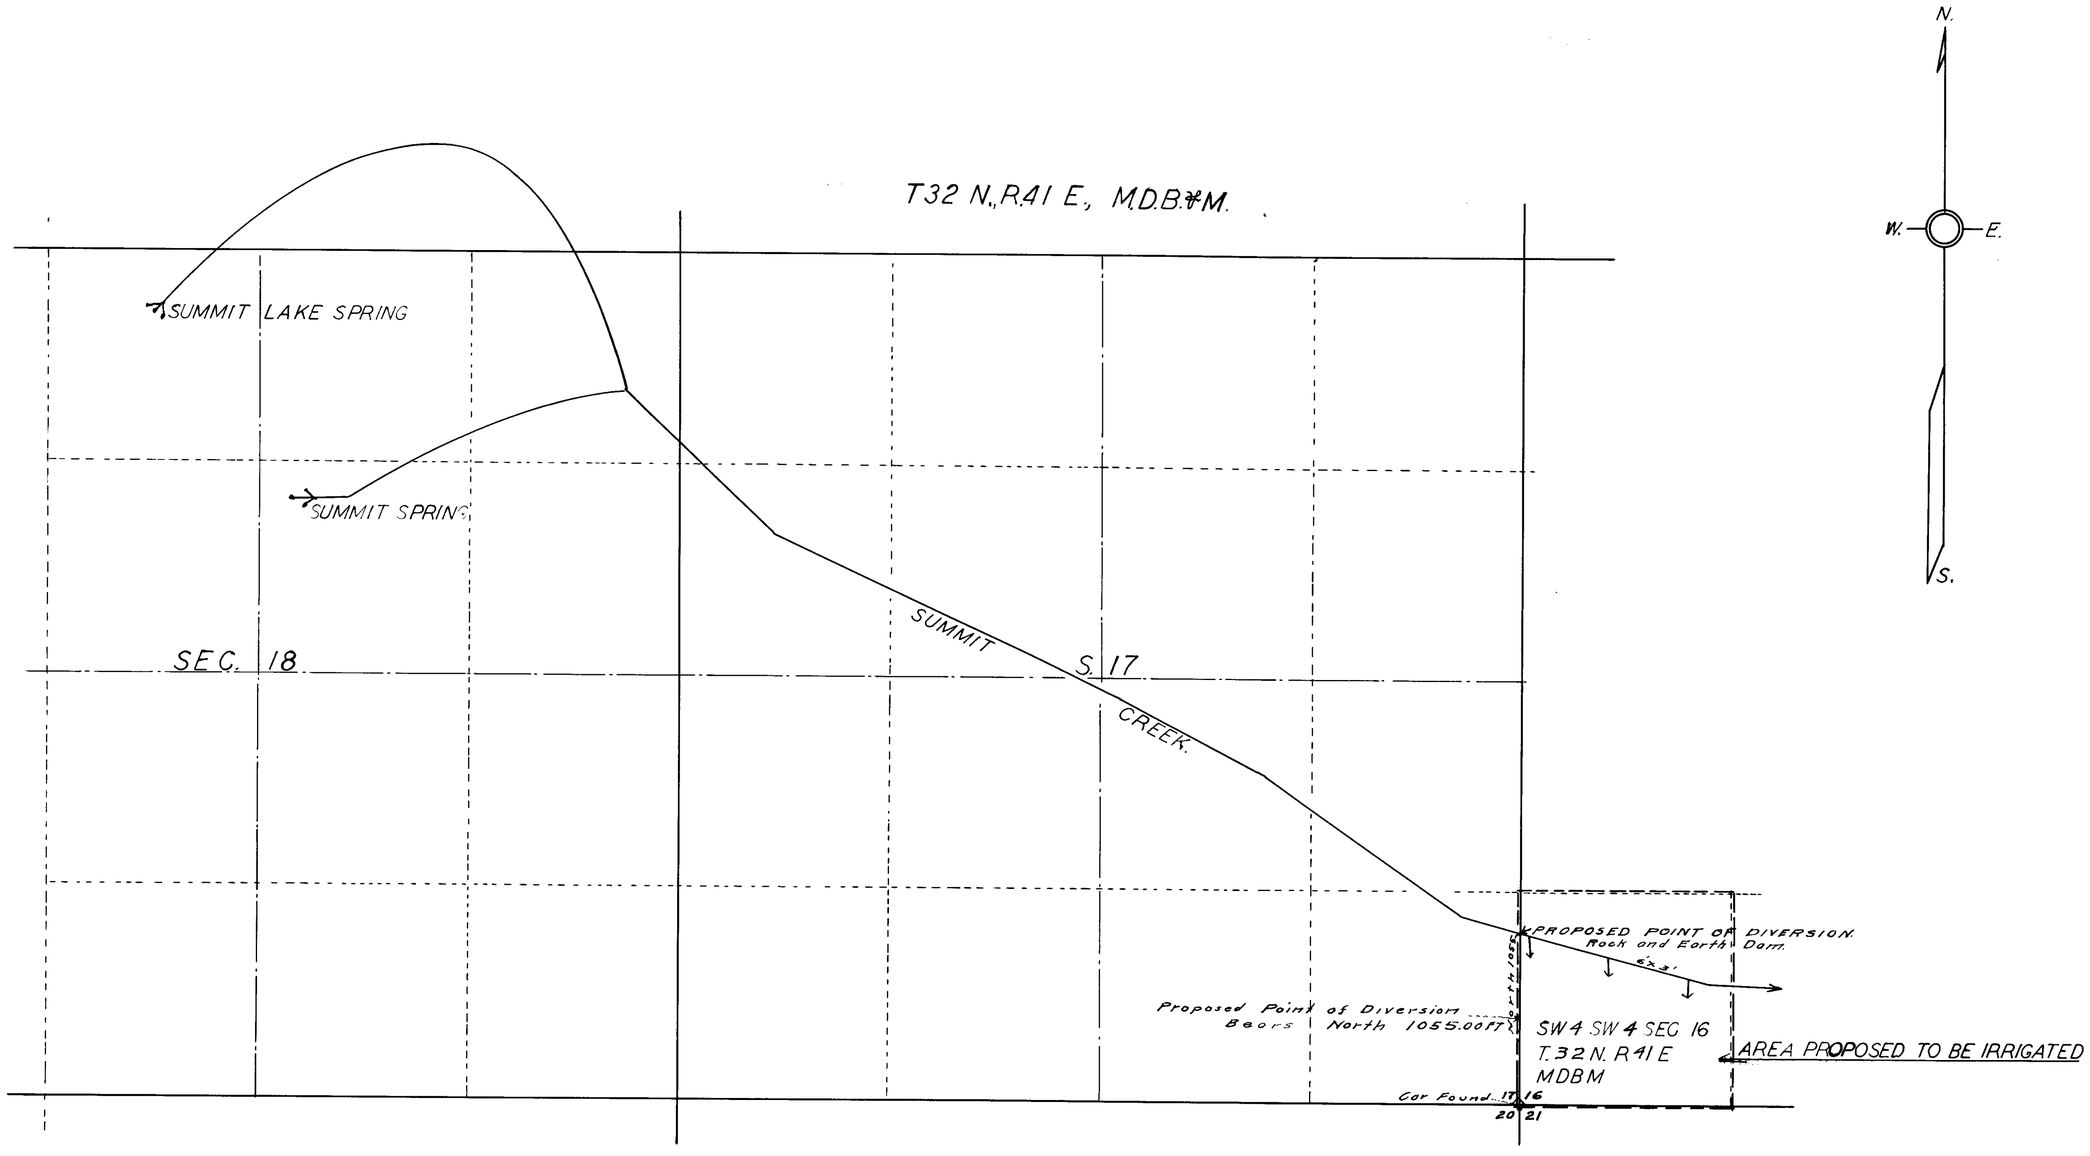

STATE OF NEVADA }
County of Humboldt } S.S.

I, F. R. O'Leary, being first duly sworn, depose and say that this map, consisting of one sheet, has been correctly drawn to the designated scale from field notes of a survey made by me on 28th day of September, 1943; that it truly and correctly represents the proposed location and extent of the works used to divert water from Summit Creek, in Pershing County, by Clay Hughes Tipton, for Irrigation and domestic purposes. That the proposed point of diversion, the approximate location and size of the diverting channel, all reservoirs or basins, the location and names of all other works which will cross or connect with the proposed works, and the boundary of all lands, showing by 40-acre subdivisions, the area proposed to be irrigated, are fully and correctly designated thereon.

F. R. O'Leary
STATE WATER RIGHT SURVEYOR.

Subscribed and sworn to before me this 29th day of Sept., 1943.

Gloria Germain
NOTARY PUBLIC IN AND FOR HUMBOLDT COUNTY, NEVADA.

Sept. 30, 1943

SCALE 1 INCH-500 FT.

0 500 1000 2000

MAP TO ACCOMPANY
APPLICATION
TO APPROPRIATE WATER
FOR
IRRIGATION
BY
CLAY HUGHES TIPTON
FROM
SUMMIT CREEK

10972