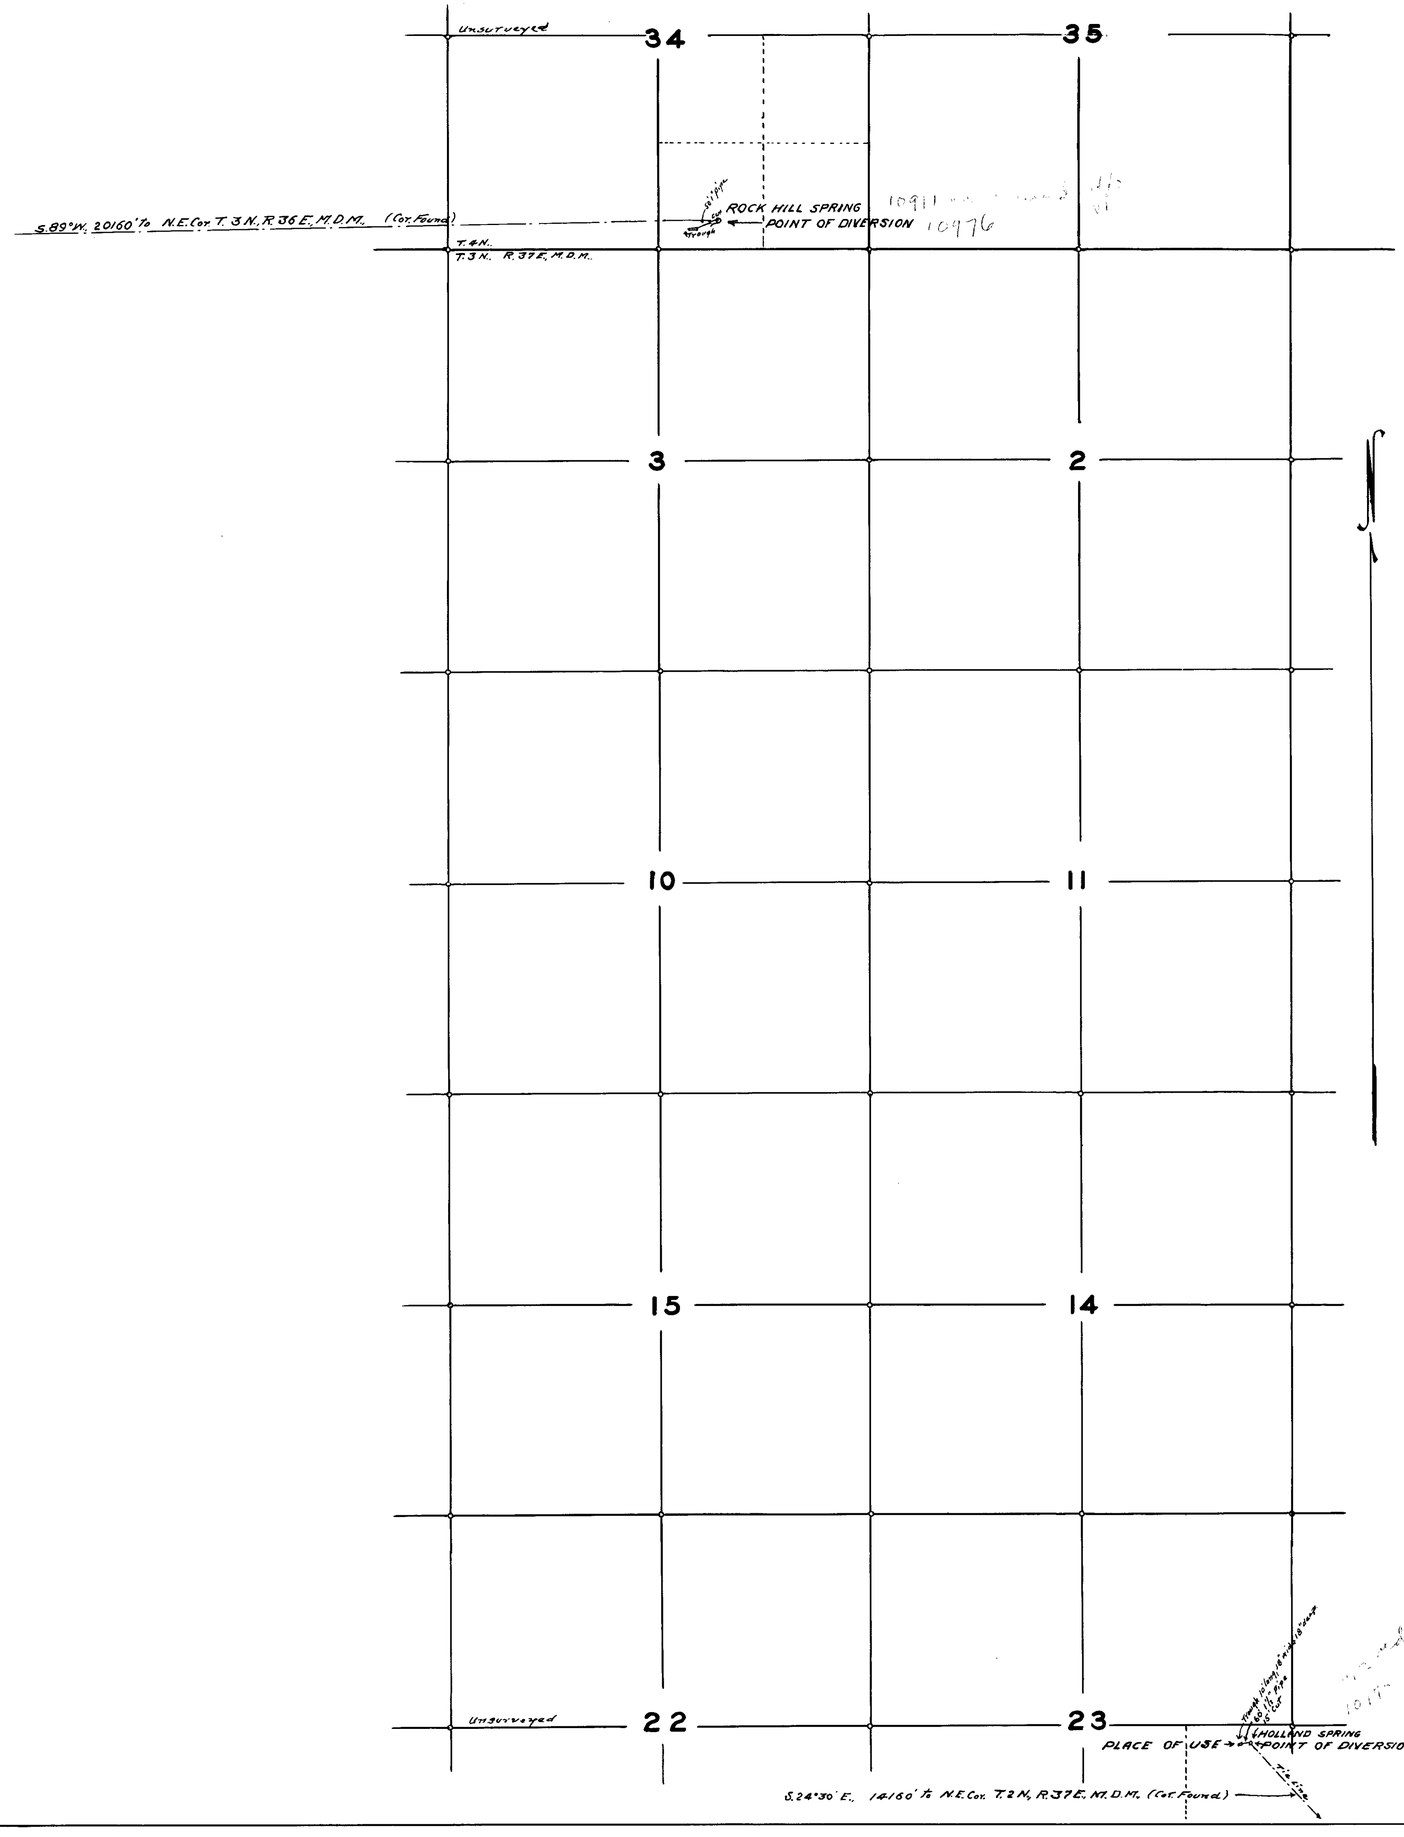

STATE OF NEVADA
COUNTY OF ESMERALDA } SS.

I, Ed. S. Giles being first duly sworn, depose and say that this map consisting of one sheet, has been correctly drawn to the designated scale from field notes of a survey made by me on the 18-19th days of June, 1943 and correctly represents the location and extent of the works used to divert water from Holland Spring and from Rock Hill Spring in Esmeralda County by S. H. Manor for stockwatering purposes; That the point of diversion, the location and size of the diverting conduit, the place and manner of use and the location and names of all other works and streams which will be crossed by or connect with the said works, are fully and correctly designated thereon.

Ed. S. Giles

STATE WATER RIGHT SURVEYOR.

Subscribed and sworn to before me this 9th day of July, 1943.

Amy Robinson
Clerk of District Court

August 7, 1943

Certificate No. 3082 Issued Nov. 17, 1947

SCALE 1 IN = 1000 FT.

0 FT 500 1000 2000 3000 4000

MAP TO ACCOMPANY
APPLICATION TO APPROPRIATE WATER
FOR
STOCKWATERING
BY
S. H. MANOR
FROM
ROCK HILL and HOLLAND SPRINGS.

Place in → 10975 10976