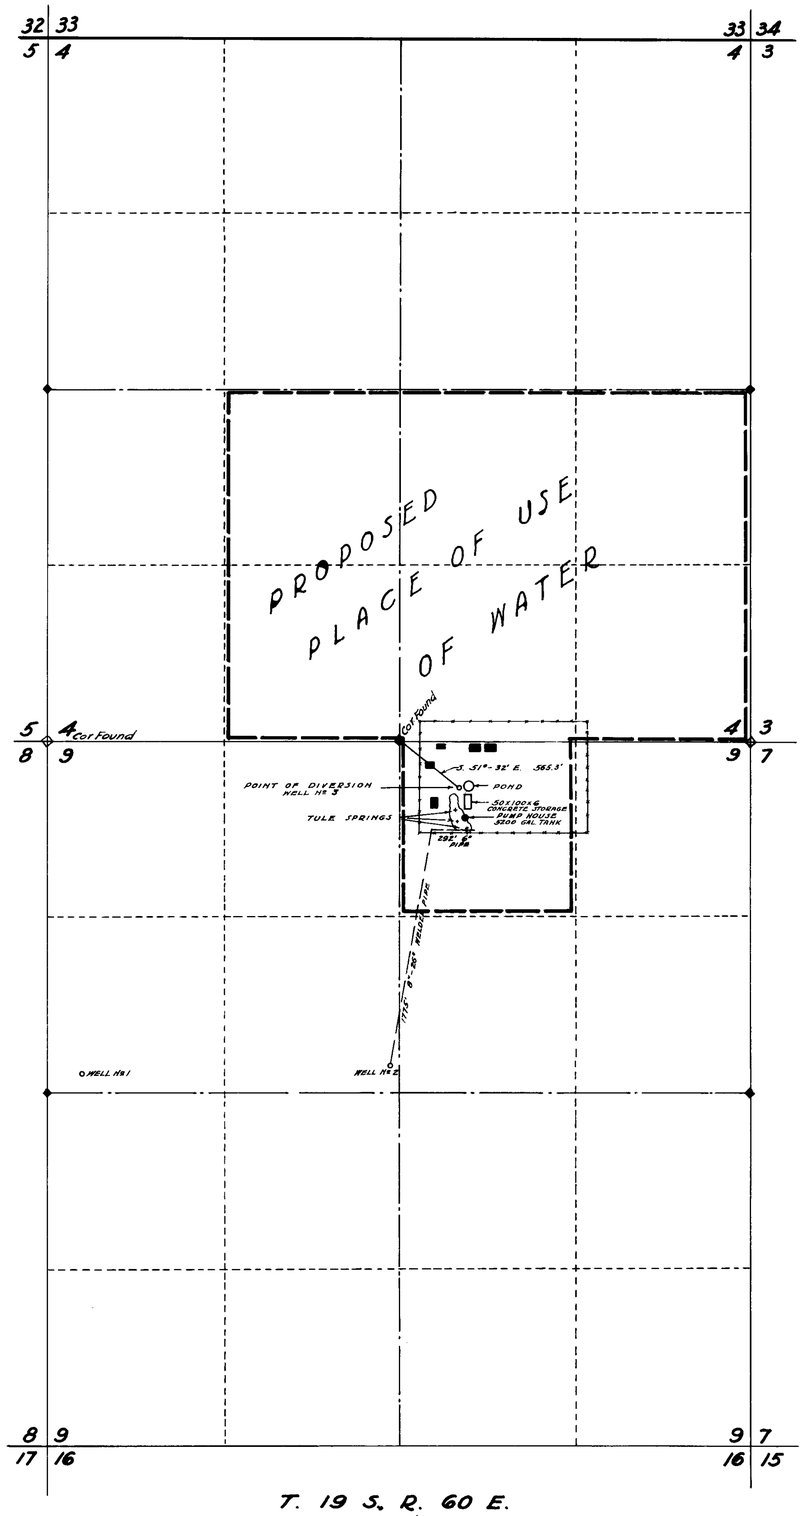

T. 19 S. R. 60 E.
MDB & M

State of Nevada } SS:
County of Clark }

I, Van O Eastland, being first duly sworn, depose and say that this map, consisting of one sheet, has been correctly drawn to the designated scale from field notes of a survey made by me on the 18th day of August 1943; that it truly and correctly represents the proposed location and extent of the works used to divert water from an underground source, in Clark County, by P.J. GOUMOND, for Irrigation and Domestic Purposes; that the proposed point of diversion, the approximate location and size of the diverting channel, all other works which will cross or connect with the proposed works, and the boundary of all lands proposed to be irrigated are fully and correctly designated thereon.

Van O Eastland
STATE WATER RIGHT SURVEYOR

Subscribed and sworn to before me this 23rd day of August 1943.

Camellia A. Butler
NOTARY PUBLIC IN AND FOR CLARK COUNTY, NEVADA

My commission expires Oct. 16, 1945

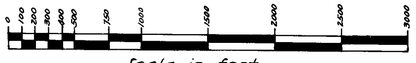

Scale in feet
1" = 600'

FILED
Sept. 29, 1943
STATE ENGINEER'S OFFICE

MAP TO ACCOMPANY APPLICATION
TO APPROPRIATE WATER
FOR
IRRIGATION & DOMESTIC PURPOSES
BY
P.J. GOUMOND
FROM
UNDERGROUND SOURCE, CLARK CO.
NEVADA
Application No 10991

10991