Section	Sub-division	Township	Range	Cultivated Acreage	Description of Culture	

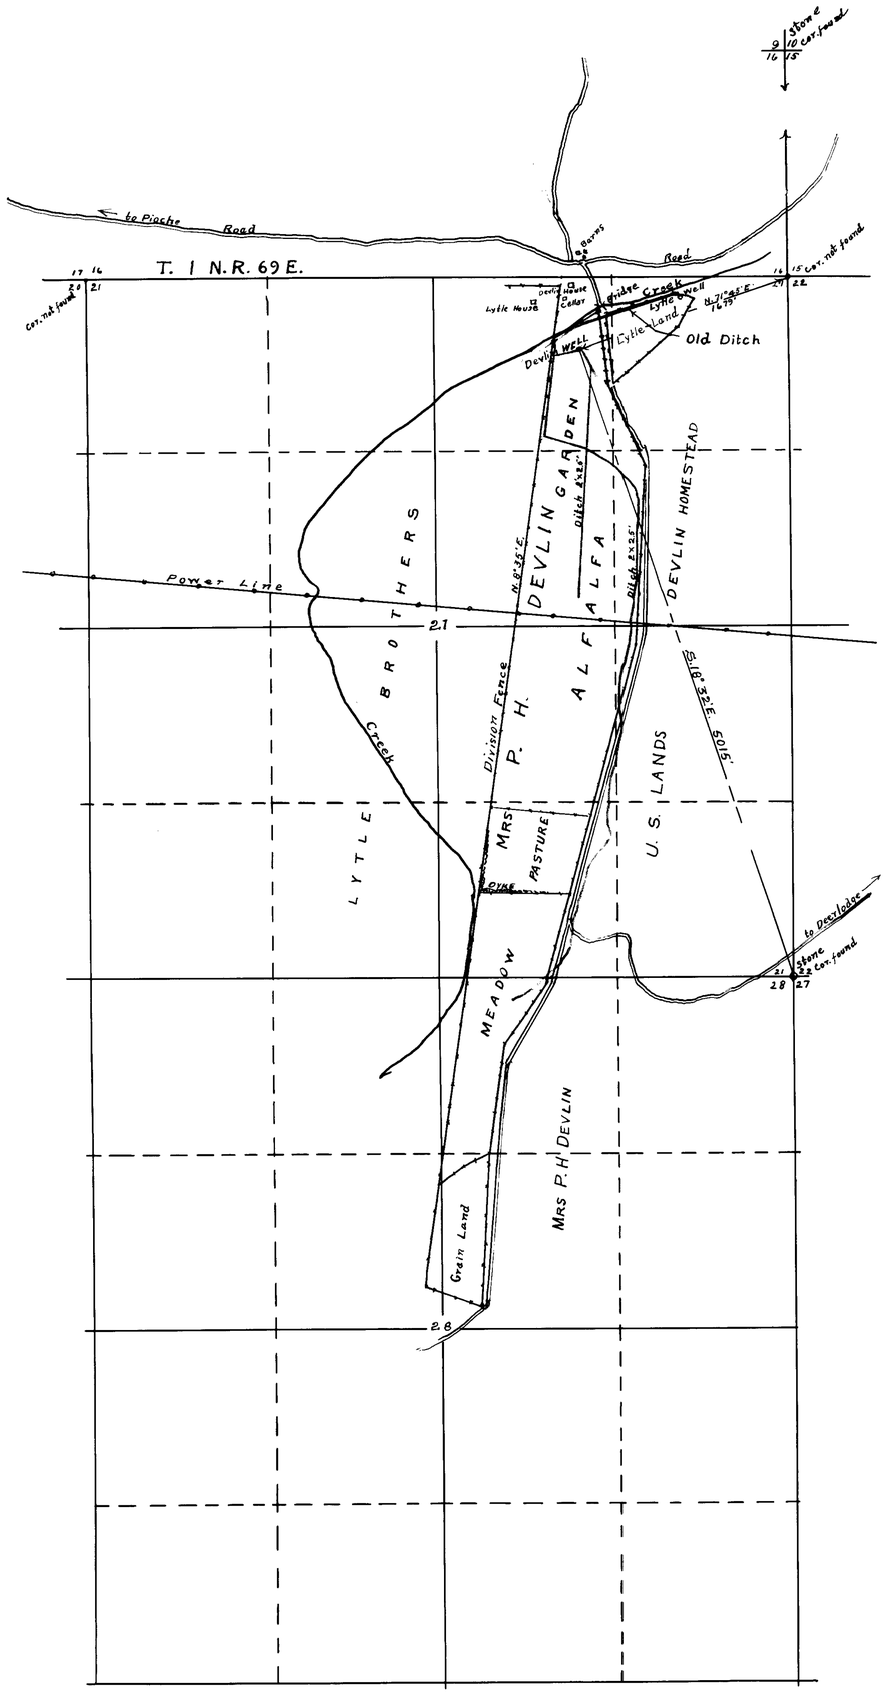

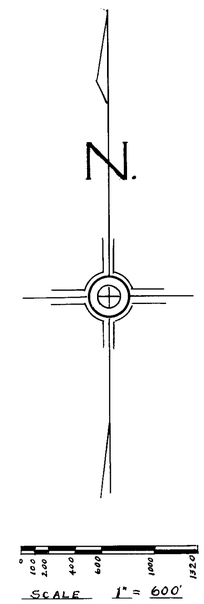

State of Nevada }
County of Lincoln } SS.

I, Frank Walker, being first duly sworn, depose and say that this map has been correctly drawn to the designated scale from field notes of a survey made by me between the 27 day of November and the 24th December 1943; that it truly and correctly represents the location and extent of the works used to divert water from Devlin Well, in Lincoln County, by Mrs. P.H. Devlin, for irrigation purposes. That the point of diversion, the location of the well and ditches, the location and names of all other works which will cross or connect with the proposed works, and the boundary of all lands, showing by 40 acre subdivisions the areas proposed to be irrigated, are fully and correctly designated thereon.

Frank Walker
State Water Right Surveyor

Subscribed and swrn to before me this 24 day of Dec. 1943

Notary Public In and for Lincoln County Nevada
My Commission expires

FILED
Jan 31 1944
STATE ENGINEER'S OFFICE

MAP
TO
ACCOMPANY APPLICATION TO APPROPRIATE WATER
FOR IRRIGATION
BY MRS P. H. DEVLIN
FROM DEVLIN WELL

10992