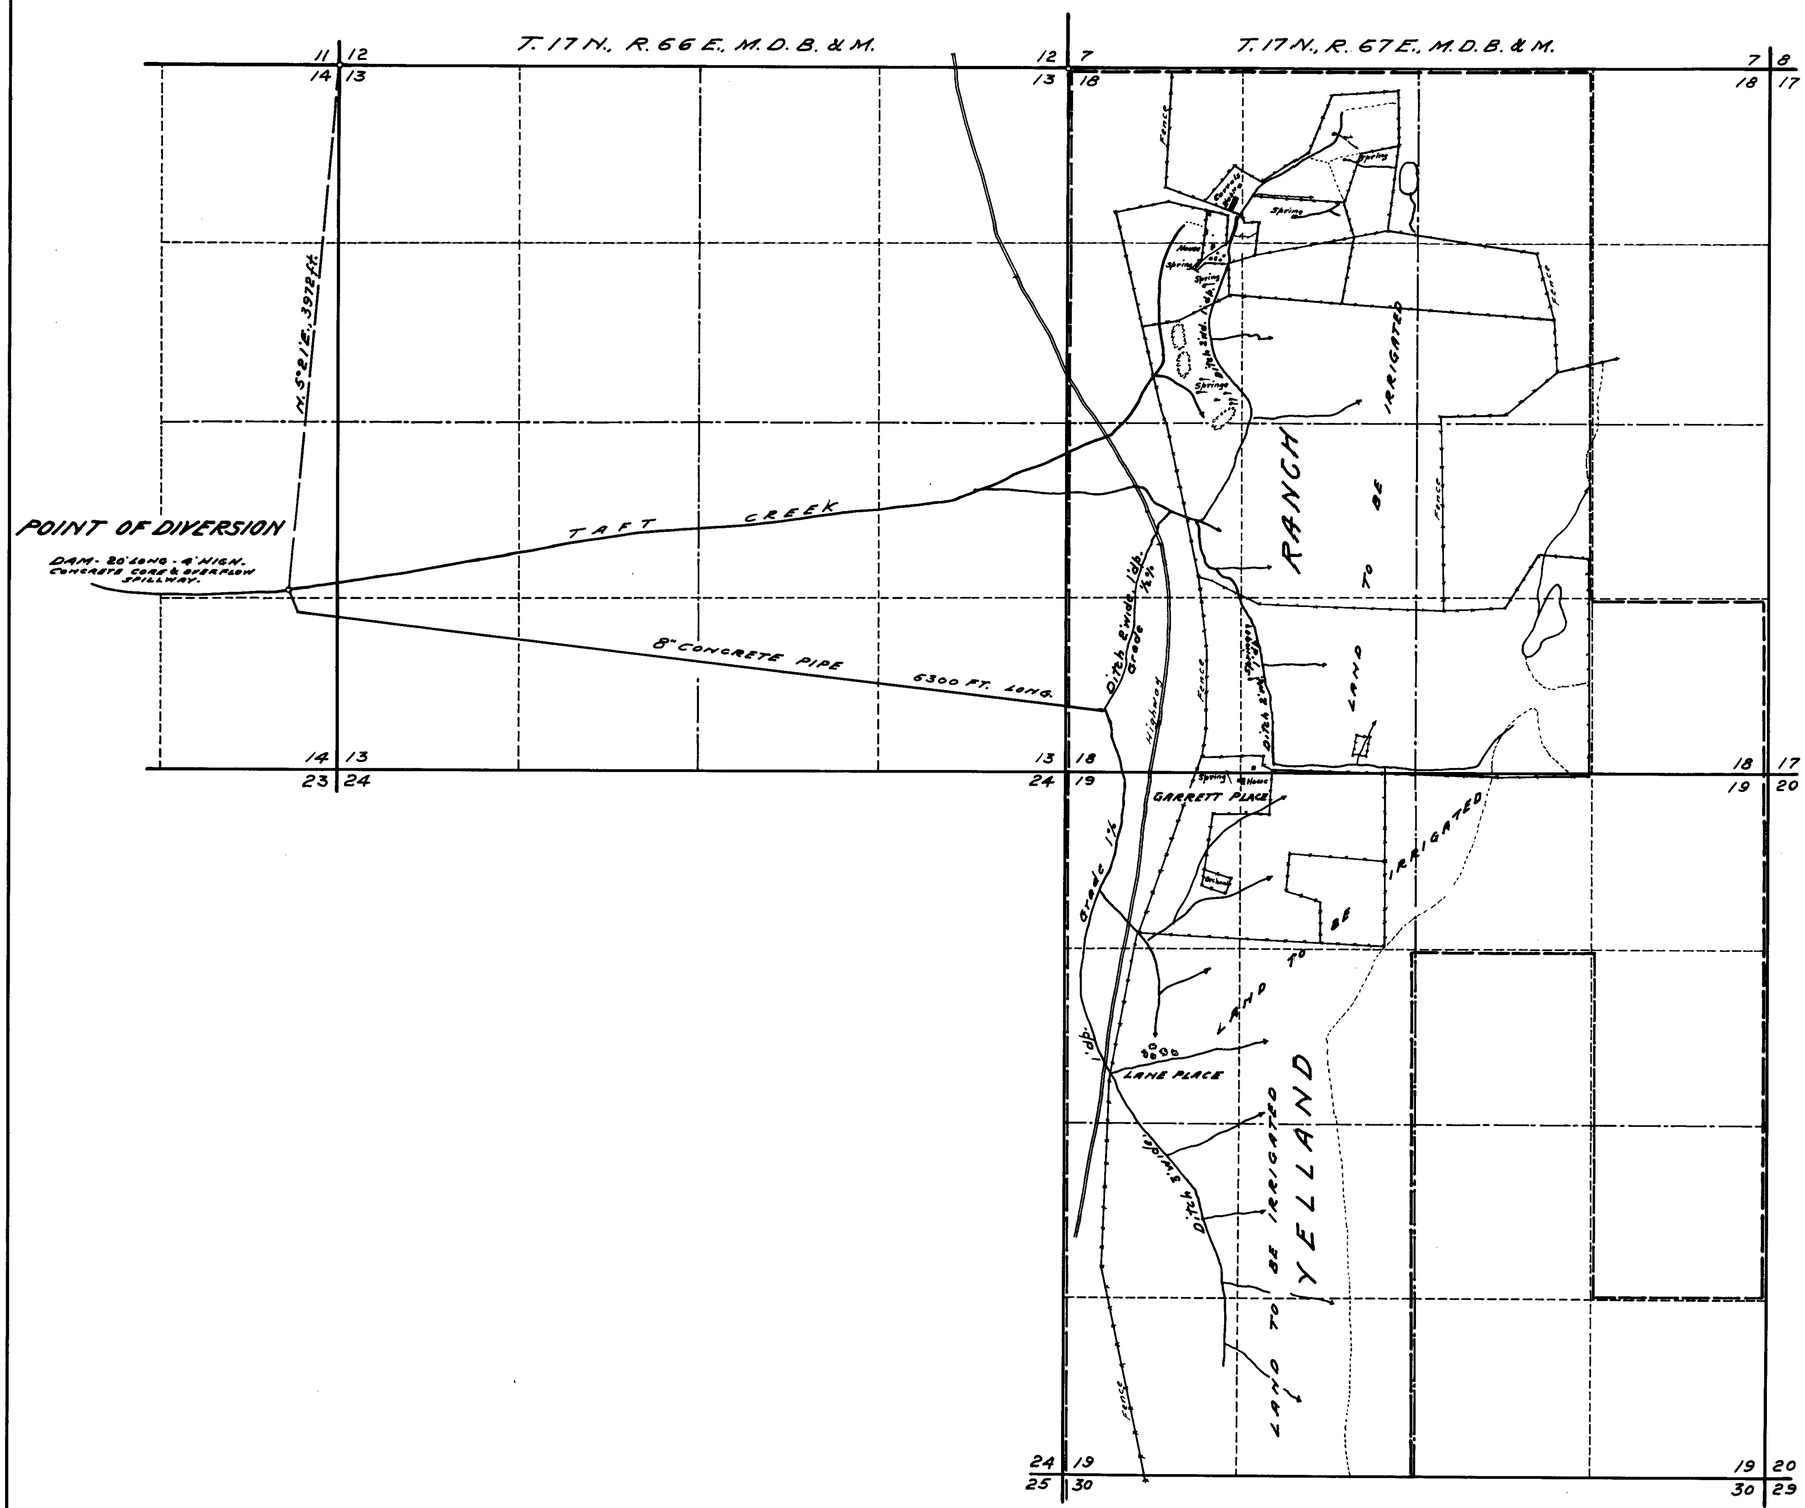

STATE OF NEVADA }
County of White Pine } ss.

I, F.W. Millard, being first duly sworn, depose and say that this map, consisting of one sheet has been correctly drawn to the designated scale from field notes of a survey made by me between the 6th day of August and the 15th day of Oct 1940; that it truly and correctly represents the proposed location and extent of the works used to divert water from TAFT CREEK in White Pine County by MARION E. YELLAND for irrigation purposes.

That the proposed point of diversion, the approximate location and size of the diverting channel, all reservoirs or basins, the location and names of all other works which will cross or connect with the proposed works, and the boundary of all lands, showing by 40-acre subdivisions the areas proposed to be irrigated, are fully and correctly designated thereon.

F.W. Millard
State Water Right Surveyor.

Subscribed and sworn to before me this 11th day of January, 1944.

Robert R. Spill
Notary Public in and for White Pine County, Nevada.

0 500 1000 2000
SCALE 1-IN. = 600 FT.

Jan 14, 1944

MAP TO ACCOMPANY APPLICATION TO APPROPRIATE WATER FOR IRRIGATION BY MARION E. YELLAND FROM TAFT CREEK

SURVEYED AUG. 7th & OCT. 14 - 1940. -BY-

F.W. MILLARD & SON,
ELY, NEVADA.

10994