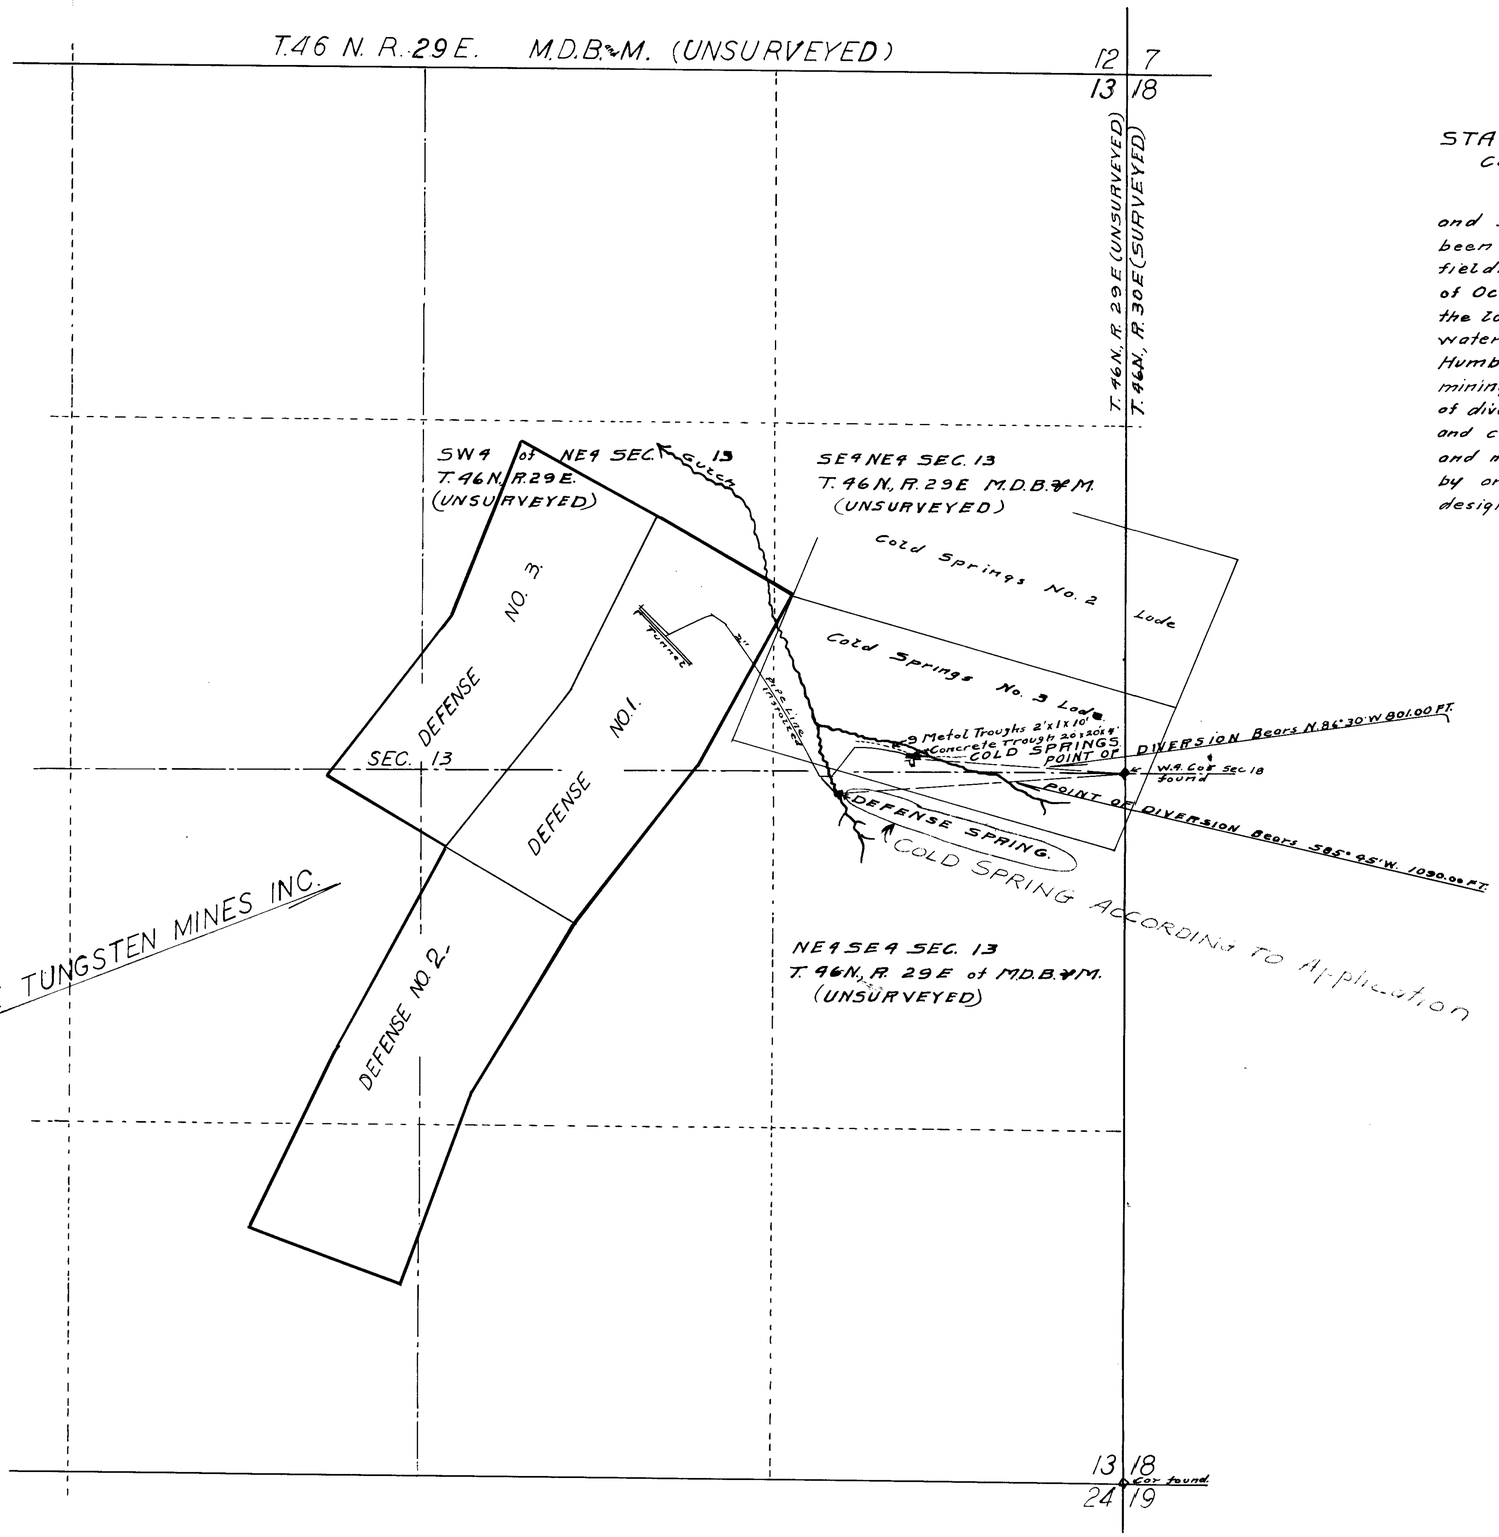

STATE OF NEVADA }
County of Humboldt } S.S.

I, F. R. O'Leary, being first duly sworn, depose and say that this map, consisting of one sheet, has been correctly drawn to the designated scale from fieldnotes of a survey, made by me on the 10th day of October, 1943; that it truly and correctly represents the location and extent of the proposed works used to divert water from Cold Springs and Defense springs, in Humboldt County, by Defense Tungsten Mines, Inc., for mining and domestic purposes. That the proposed point of diversion, the location of the mine, the approximate size and capacity of the diverting conduit, and the location and names of all other works or streams which are crossed by or connected with the said works, are fully and correctly designated hereon.

F. R. O'Leary
STATE WATER RIGHT SURVEYOR.

Subscribed and sworn to before me this 11th day of Oct. 1943
Gloria Germann
NOTARY PUBLIC IN AND FOR HUMBOLDT COUNTY, NEVADA.

SCALE 1 IN. = 300 FT.

0 100 200 300 400 500 1000 1500 FT.

Oct. 12, 1943

MAP TO ACCOMPANY
APPLICATION
TO APPROPRIATE WATER
FOR
MINING & DOMESTIC P'S.
BY
DEFENSE TUNGSTEN MINES, INC,
FROM
COLD SPRINGS & DEFENSE SPRINGS

10997