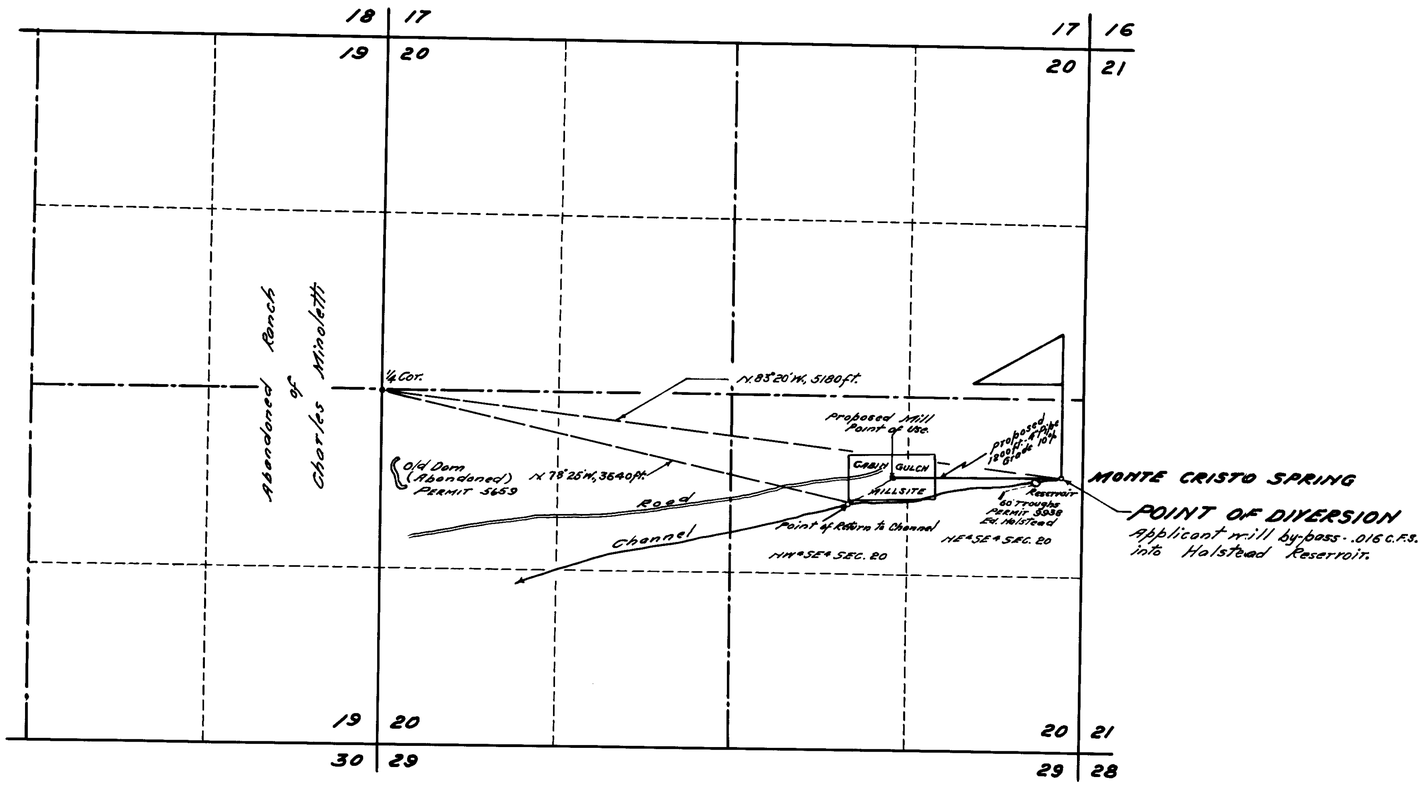

T. 16 N., R. 57 E., M.D.B. & M.

STATE OF NEVADA }
County of White Pine } ss.

I, F.W. Millard, being first duly sworn, depose and say that this map, consisting of one sheet, has been correctly drawn to the designated scale from field notes of a survey made by me between the 7th and 9th days of November, 1943; that it truly and correctly represents the proposed location and extent of the proposed works used to divert water from MONTE CARLO SPRING in White Pine County, by J.R., D.B. MURPHY, A.M. PHIPPEN & R.L. POLLOCK, for MINING & MILLING purposes. That the proposed point of diversion and return, the location of the mill, the approximate size of the diverting conduit, and the location and names of all other works or streams which are crossed by or connected with said works, are fully and correctly designated hereon.

F.W. Millard
State Water Right Surveyor.

Subscribed and sworn to before me, this 16th day of November, 1943.

Clark

Notary Public in and for White Pine County, Nevada.
My commission expires Nov. 2, 1946

0' 500' 1000' 2000'

SCALE 1-IN. = 600 FT.

Nov. 18, 1943

MAP
TO ACCOMPANY APPLICATION TO APPROPRIATE WATER FOR
MINING & MILLING
BY- J.R., D.B. MURPHY, A.M. PHIPPEN, & R.L. POLLOCK
FROM- MONTE CRISTO SPRING
SURVEYED NOV. 8, 1943 - BY. F.W. MILLARD & SON ELY, NEVADA.

11000