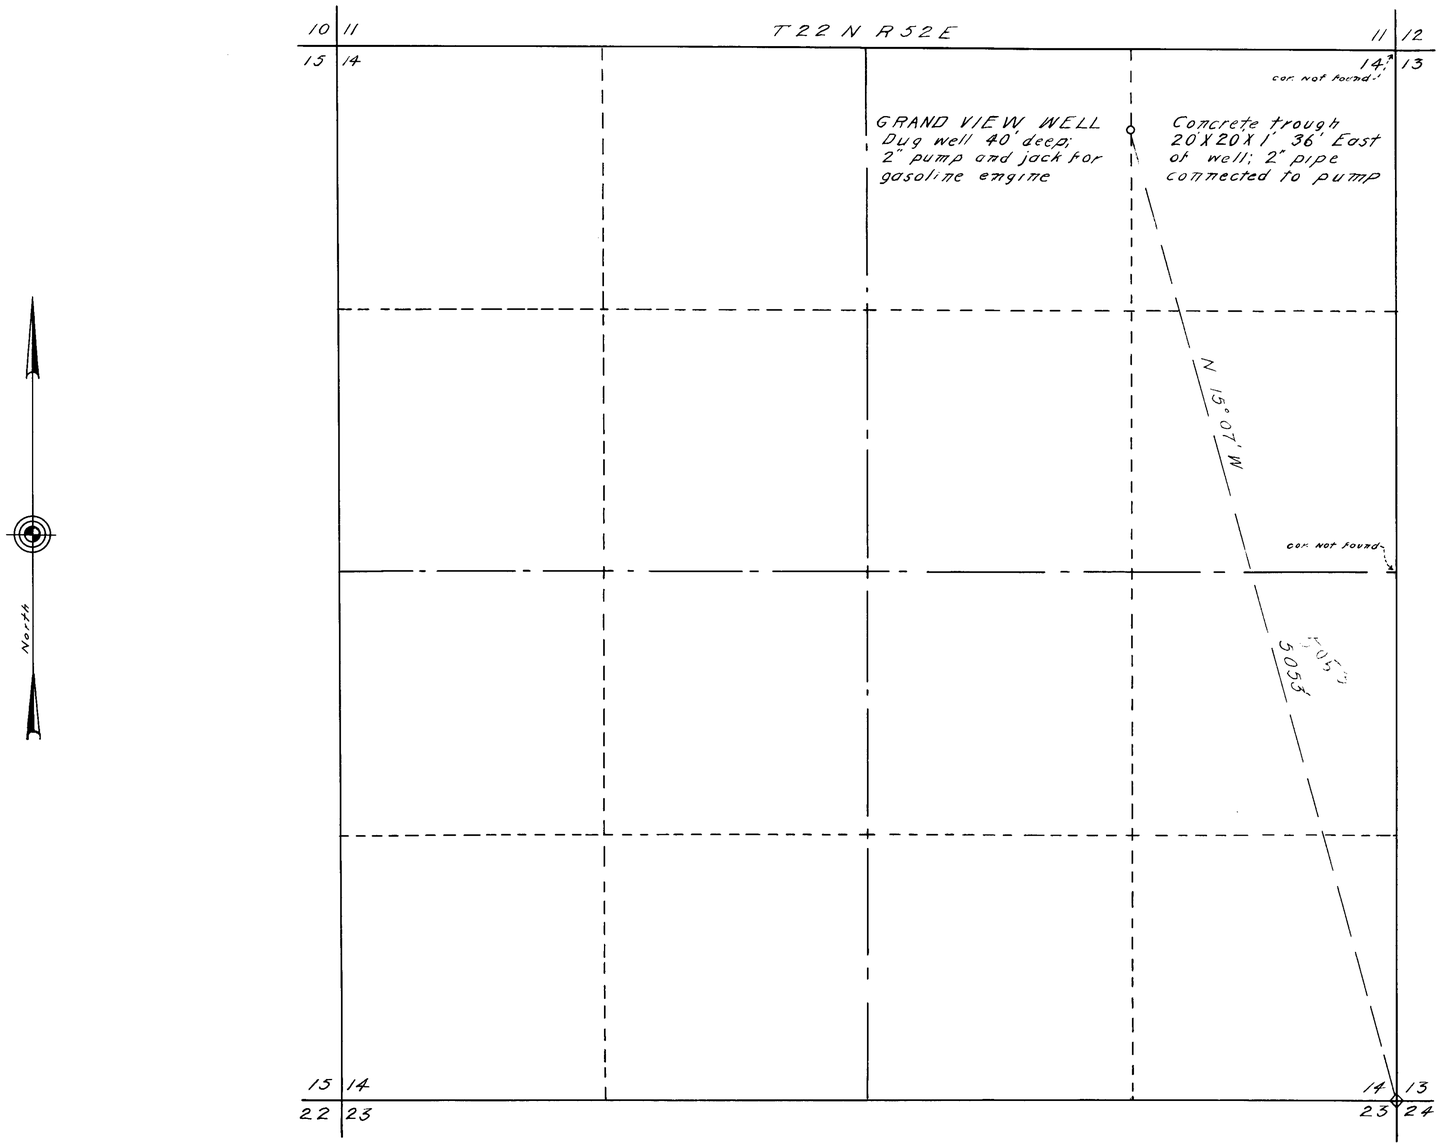

STATE OF NEVADA }ss.
County of EUREKA

I, Floyd Sadler, being first duly sworn, depose and say that this map consisting of one sheet, has been correctly drawn to the designated scale from field notes of a survey made by me on the 12th day of November, 1943; that it truly and correctly represents the location and extent of the proposed works used to divert water from underground source (Grand View Well), in Eureka County, by Angelo Florio for stockwatering and domestic purposes. That the proposed point of diversion, the approximate location and size of the diverting channel or other conduit, the place and manner of use, and the location and names of all other works or streams which are crossed by, or connected with the said works, are fully and correctly designated thereon.

Floyd Sadler
State Water Right Surveyor

Subscribed and sworn to before me this 30 day of November, 1943

Scale: 1 inch = 400 ft.

Certificate No. 3658 Issued June 19, 1947

MAP
TO ACCOMPANY APPLICATION
TO APPROPRIATE WATER FOR
STOCKWATERING BY ANGELO
FLORIO FROM UNDERGROUND
SOURCE (GRAND VIEW WELL)

Nov. 23, 1943

11004