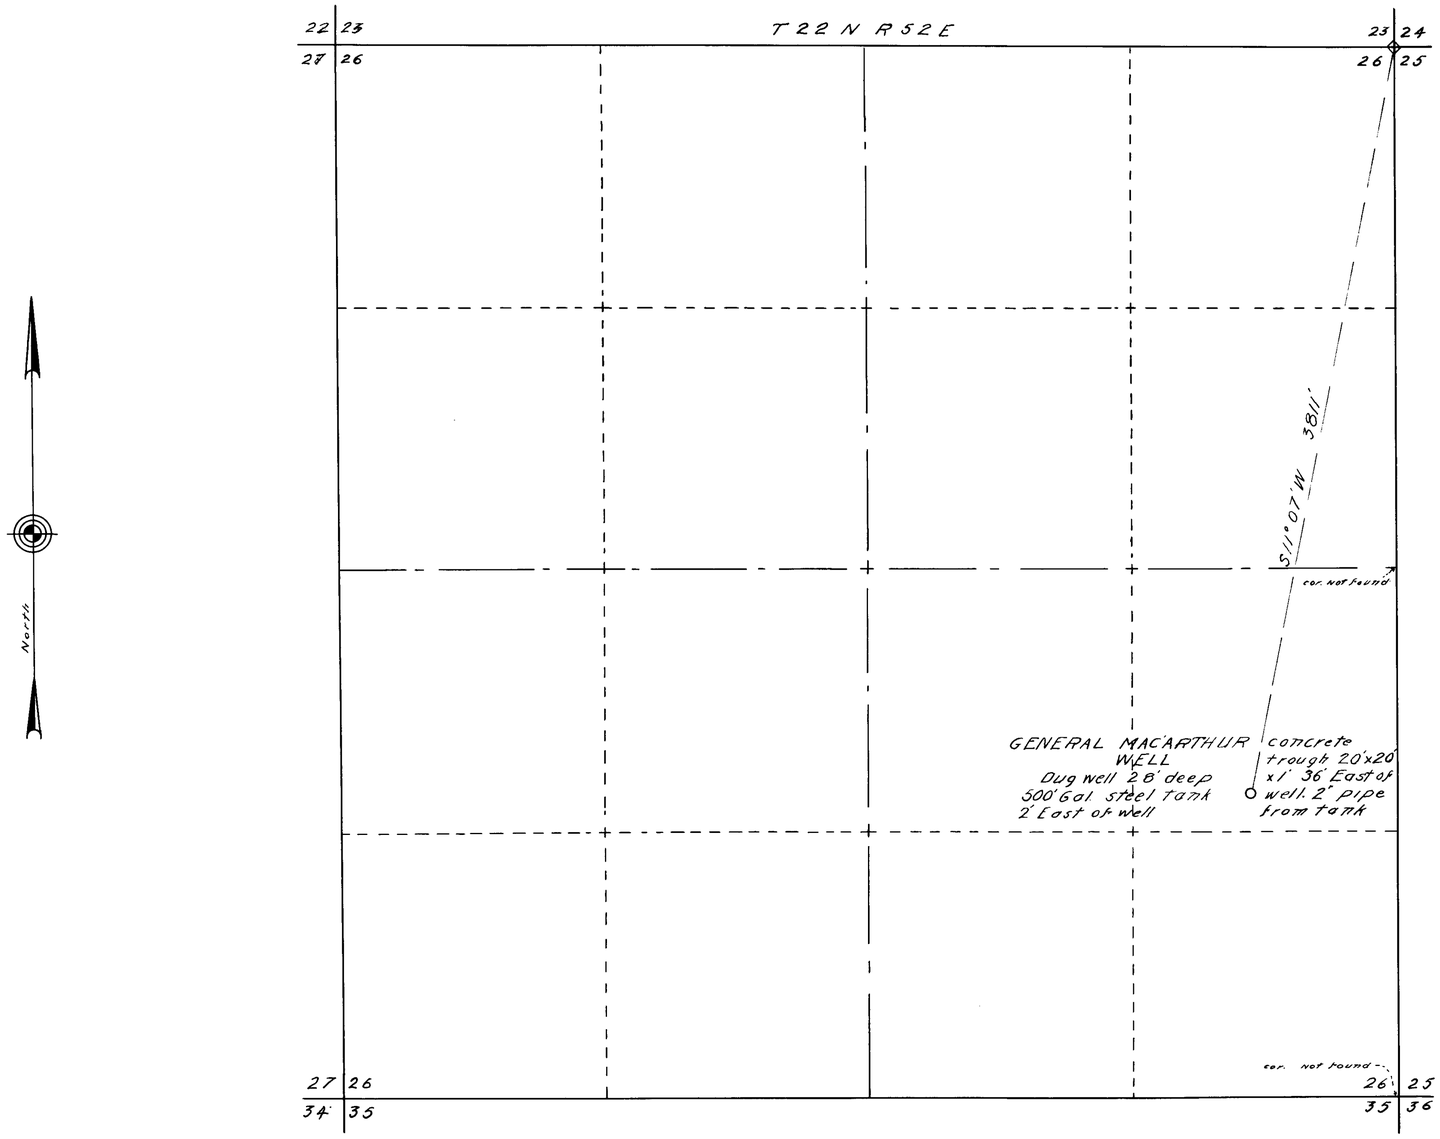

STATE OF NEVADA }ss
County of EUREKA

I, Floyd Sadler, being first duly sworn, depose and say that this map consisting of one sheet, has been correctly drawn to the designated scale from field notes of a survey made by me on the 16th day of November, 1943; that it truly and correctly represents the location and extent of the proposed works used to divert water from underground source (General MacArthur Well), in Eureka County, by Angelo Florio for stockwatering and domestic purposes. That the proposed point of diversion, the approximate location and size of the diverting channel or other conduit, the place and manner of use, and the location and names of all other works or streams which are crossed by, or connected with the said works, are fully and correctly designated thereon.

Floyd Sadler
State Water Right Surveyor

Subscribed and sworn to before me this [illegible] day of November, 1943

[illegible]

0 100 200 400 800 1600
Scale: 1 inch = 400 ft

2837 Jan. 5, 1945

Nov. 23, 1943

MAP
TO ACCOMPANY APPLICATION TO APPROPRIATE WATER FOR STOCKWATERING BY ANGELO FLORIO FROM UNDERGROUND SOURCE (GENERAL MACARTHUR WELL)

11008