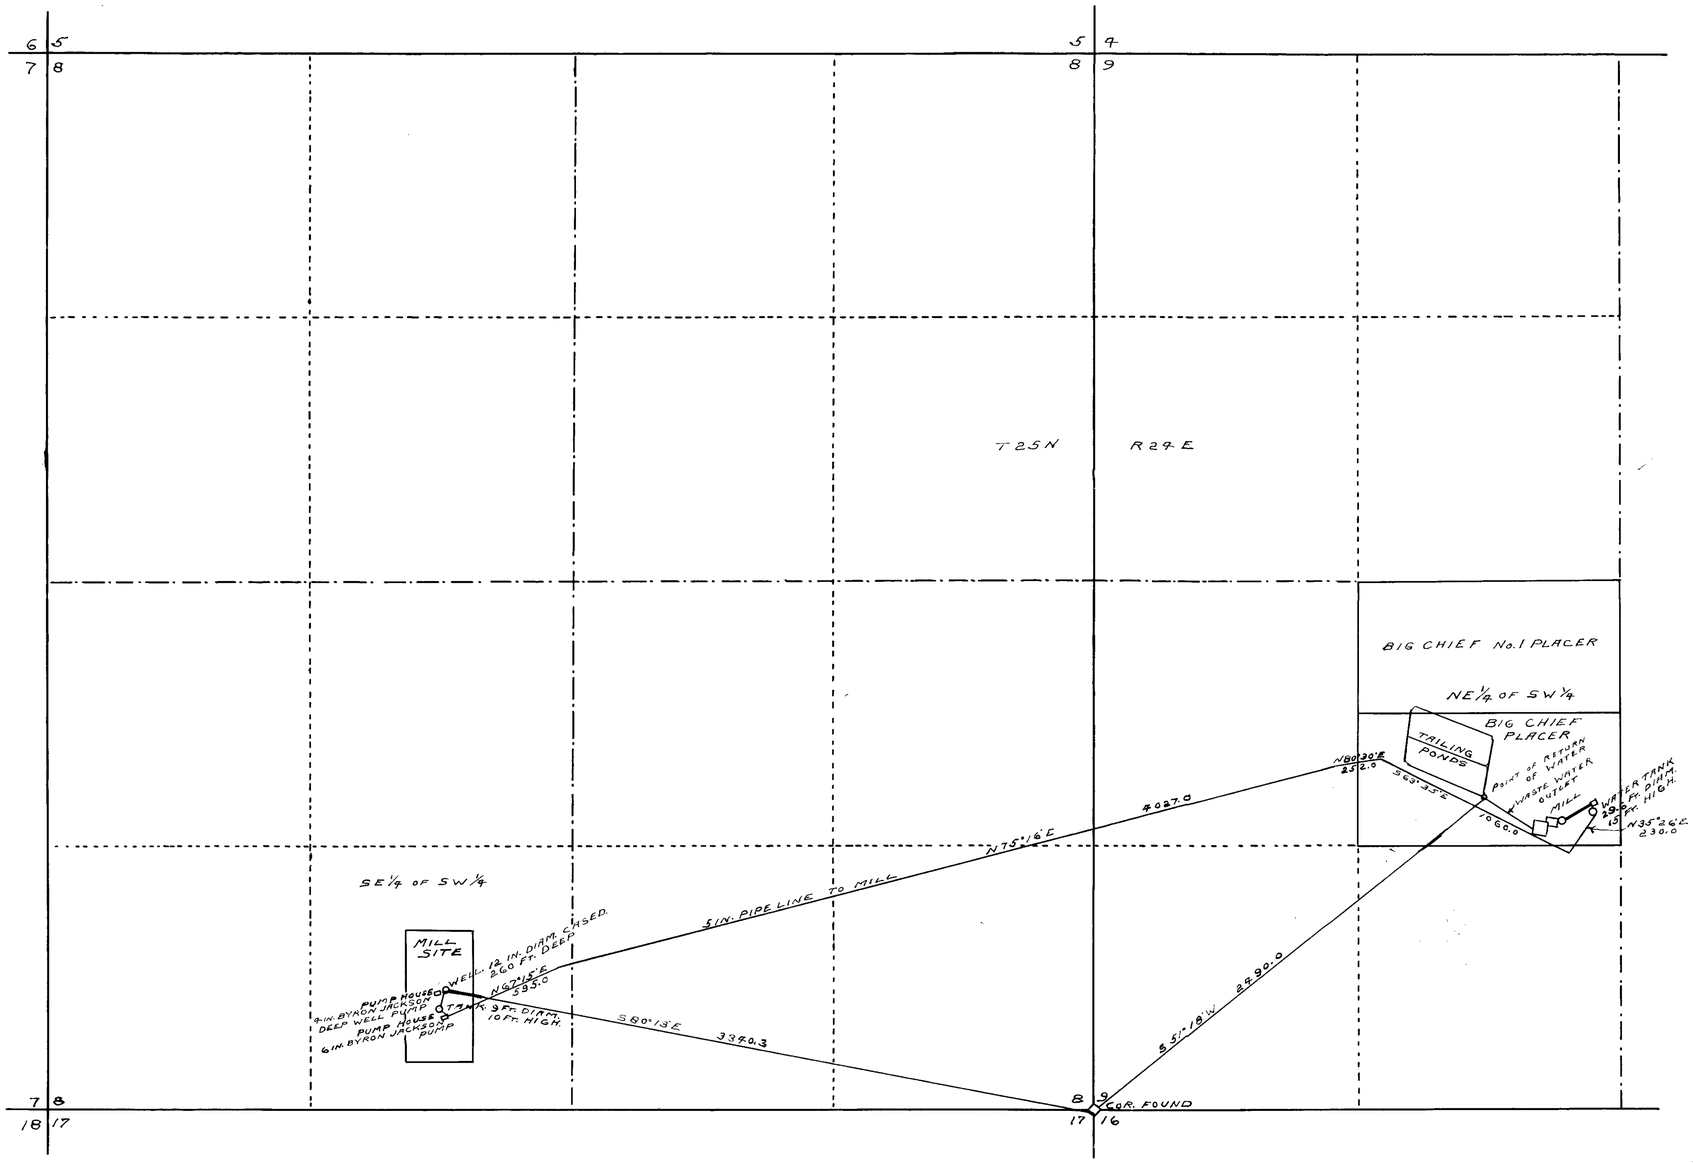

Dec. 4, 1943

NORTH

STATE OF NEVADA
County of Pershing

I, W. A. Pray, being first duly sworn, depose and say that this map consisting of one sheet, has been correctly drawn to the designated scale from field notes of a survey made by me on the 15th day November 1943; that it truly and correctly represents the location and extent of the proposed works used to divert water from a well, in Pershing County, by M.G.L. Mining Corp., for milling purposes. That the proposed point of diversion and return, the location of the mill, the approximate size and capacity of the diverting conduit, and the location and names of all other works or streams which are crossed by or connected with said works, are fully and correctly designated hereon.

W. A. Pray
State Water Right Surveyor

Subscribed and sworn to before me this 4th day of December, 1943.

Louis J. Hudinsen
Notary Public in and for Lyon County, Nevada
Com. Expires Apr. 14, 1947.

SCALE: 1 IN. = 400 FT.

0 100 200 300 400 500 1000 1500 FEET

2809 Sept. 7, 1944

MAP TO ACCOMPANY
APPLICATION
TO APPROPRIATE WATER
FOR
MILLING
BY
M.G.L. MINING CORP.
FROM
A WELL

11019