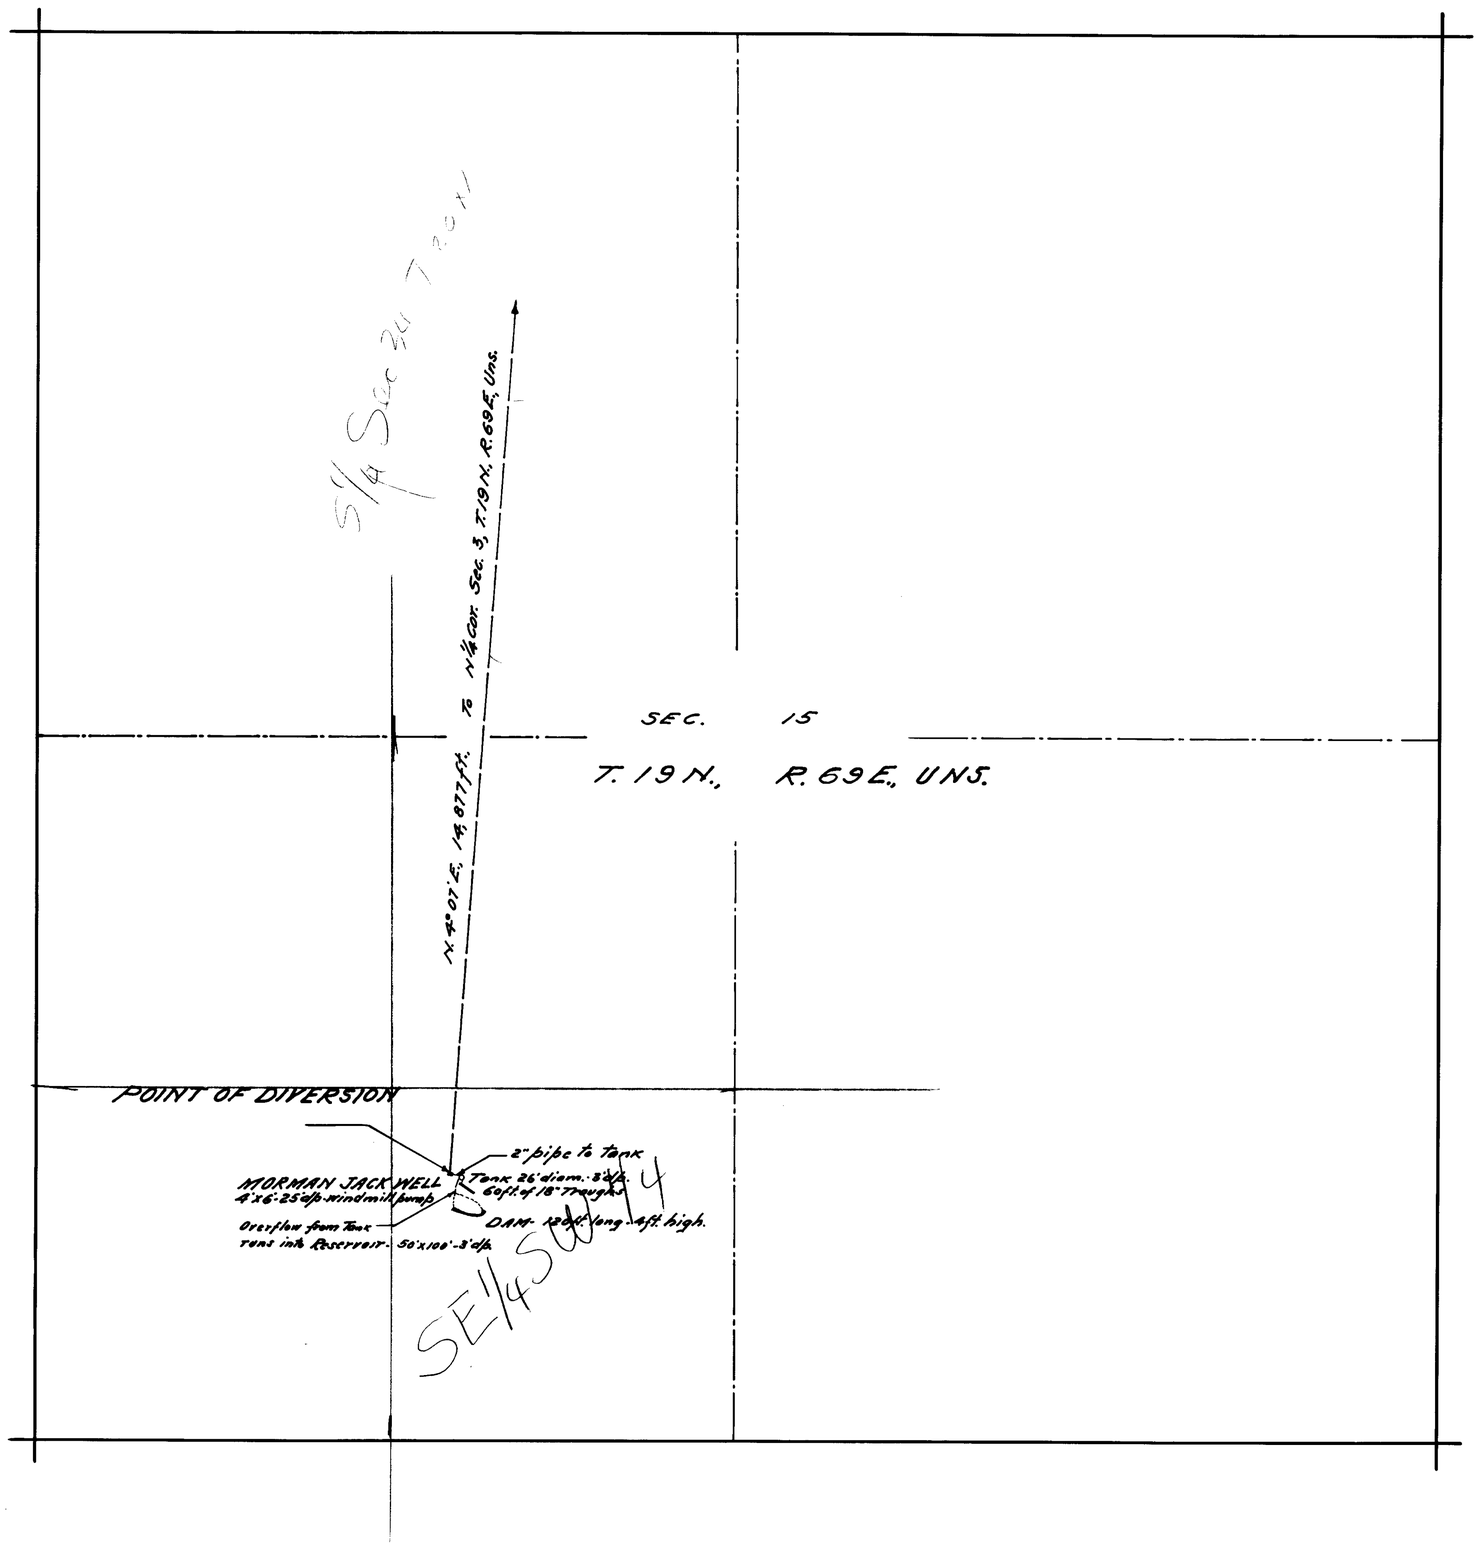

Dec. 6, 1943

STATE OF NEVADA }
County of White Pine } ss.

I, F. W. Millard, being first duly sworn, depose and say that this map, consisting of one sheet, has been correctly drawn to the designated scale from field notes of a survey made by me between the 28th and 30th days of November, 1943; that it truly and correctly represents the proposed works used to divert water from MORMAN JACK WELL in White Pine County, by GEORGE ELDRIDGE for stockwatering purposes. That the proposed point of diversion, the approximate location and size of the diverting channel or other conduit, the place and manner of use, and the location and names of all other works or streams which are crossed by or connected with the said works, are fully and correctly designated thereon.

F. W. Millard
State Water Right Surveyor.

Subscribed and sworn to before me this 4th day of December, 1943.

Clark

Notary Public in and for White Pine County, Nevada.
My commission expires Nov. 2, 1946

0 500 1000
SCALE 1-IN. = 300 FT.

3431 Issue Mar. 22, 1950 for 0.025 c.f.s. for Stockwatering

MAP
TO ACCOMPANY APPLICATION
TO APPROPRIATE WATER
FOR STOCKWATERING
BY GEORGE ELDRIDGE
FROM MORMAN JACK WELL
SURVEYED NOV. 29, 1943. BY- F.W. MILLARD & SON.

11022