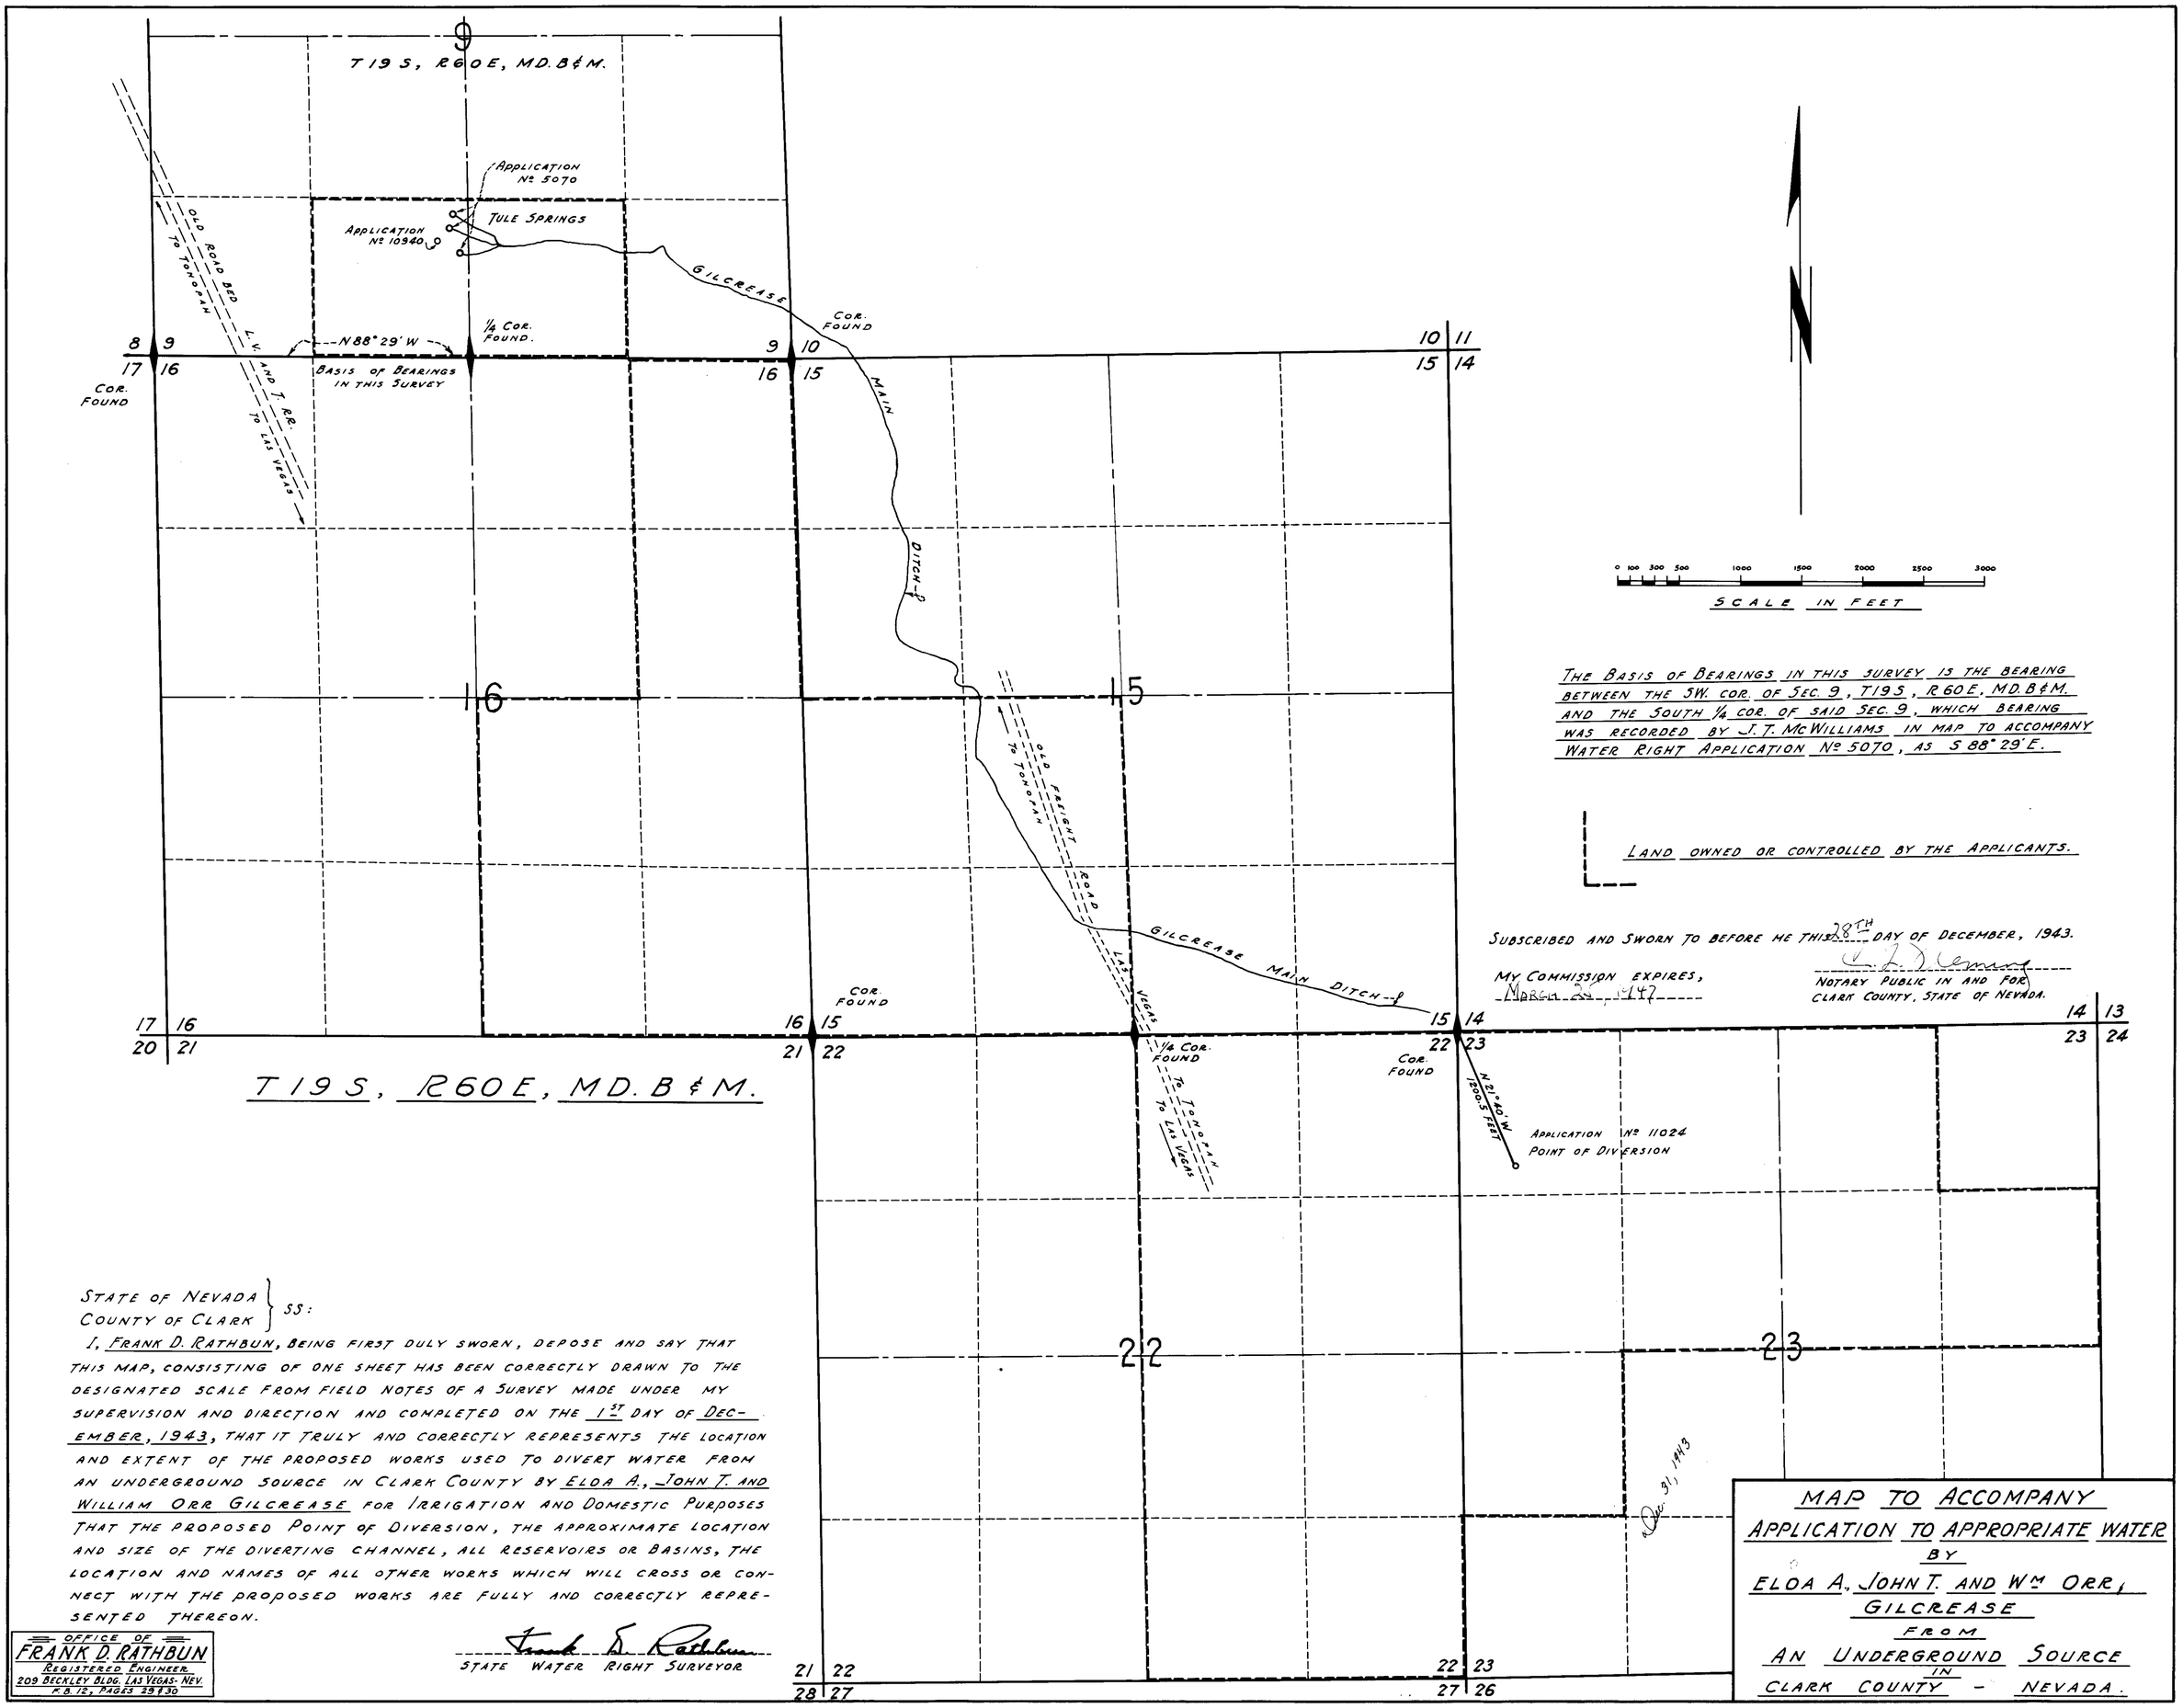

The Basis of Bearings in this survey is the bearing between the SW. cor. of Sec. 9, T19S, R60E, MD.B&M. and the South 1/4 cor. of said Sec. 9, which bearing was recorded by J. T. McWilliams in map to accompany Water Right Application Nº 5070, as S 88°29'E.

Land owned or controlled by the Applicants.

Subscribed and Sworn to before me this 28th day of December, 1943.

My Commission expires, March 22, 1947

Notary Public in and for Clark County, State of Nevada.

State of Nevada
County of Clark } SS:

I, Frank D. Rathbun, being first duly sworn, depose and say that this map, consisting of one sheet has been correctly drawn to the designated scale from field notes of a survey made under my supervision and direction and completed on the 1st day of December, 1943, that it truly and correctly represents the location and extent of the proposed works used to divert water from an underground source in Clark County by Eloa A., John T. and William Orr Gilcrease for Irrigation and Domestic Purposes that the proposed Point of Diversion, the approximate location and size of the diverting channel, all reservoirs or basins, the location and names of all other works which will cross or connect with the proposed works are fully and correctly represented thereon.

Frank D. Rathbun
State Water Right Surveyor

Office of
Frank D. Rathbun
Registered Engineer
209 Beckley Bldg. Las Vegas, Nev.
R.B. 12, Pages 29 & 30

Map to Accompany Application to Appropriate Water by Eloa A., John T. and Wm Orr, Gilcrease from an Underground Source in Clark County - Nevada.

Application Nº 11024