T. 13 N., R. 23 E.

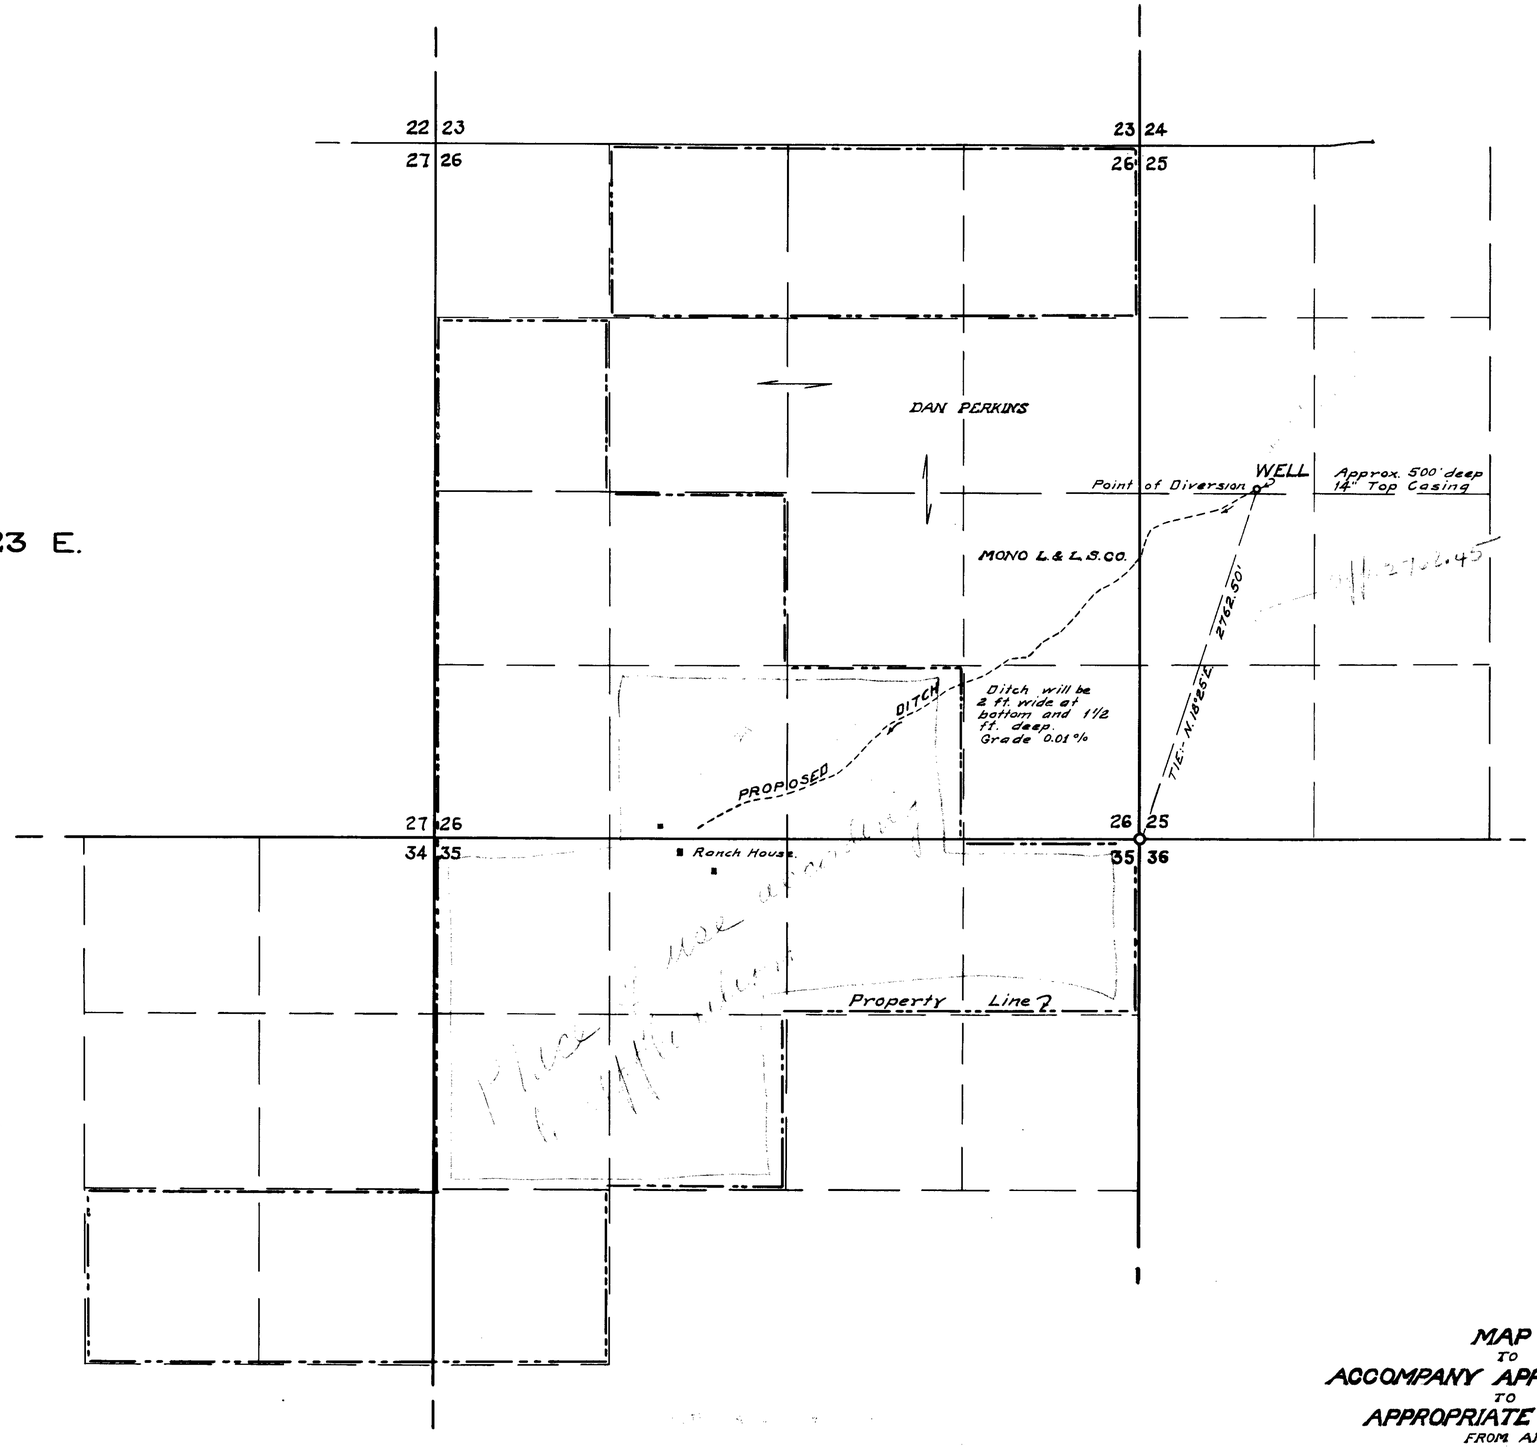

STATE OF NEVADA }
COUNTY OF DOUGLAS } ss

I, O. L. Hussman, being first duly sworn, depose and say that this map, consisting of one sheet, has been correctly drawn to the designated scale from field notes of a survey made by me on the 13th day of October 1943; that it truly and correctly represents the proposed location and extent of the works used to divert water from an artesian well at Artesia, in Lyon County, by Walter C. Muller, for irrigation purposes. That the proposed point of diversion, the approximate location and size of the diverting ditch, and the boundary of all lands, showing by 40-acre subdivisions the areas proposed to be irrigated, are fully and correctly designated thereon.

O. L. Hussman
State Water Right Engineer

Subscribed and sworn to before me this 10th day of November, 1943.

Grover F. Rick
Notary Public in and for Douglas County, Nevada.

Nov. 12, 1943

MAP TO ACCOMPANY APPLICATION TO APPROPRIATE WATER FROM AN ARTESIAN WELL FOR IRRIGATION BY WALTER C. MULLER OF ARTESIA LYON COUNTY

Scale:- 1" = 600'

NOVEMBER 1943

O. L. Hussman State Water Right Engineer

11025