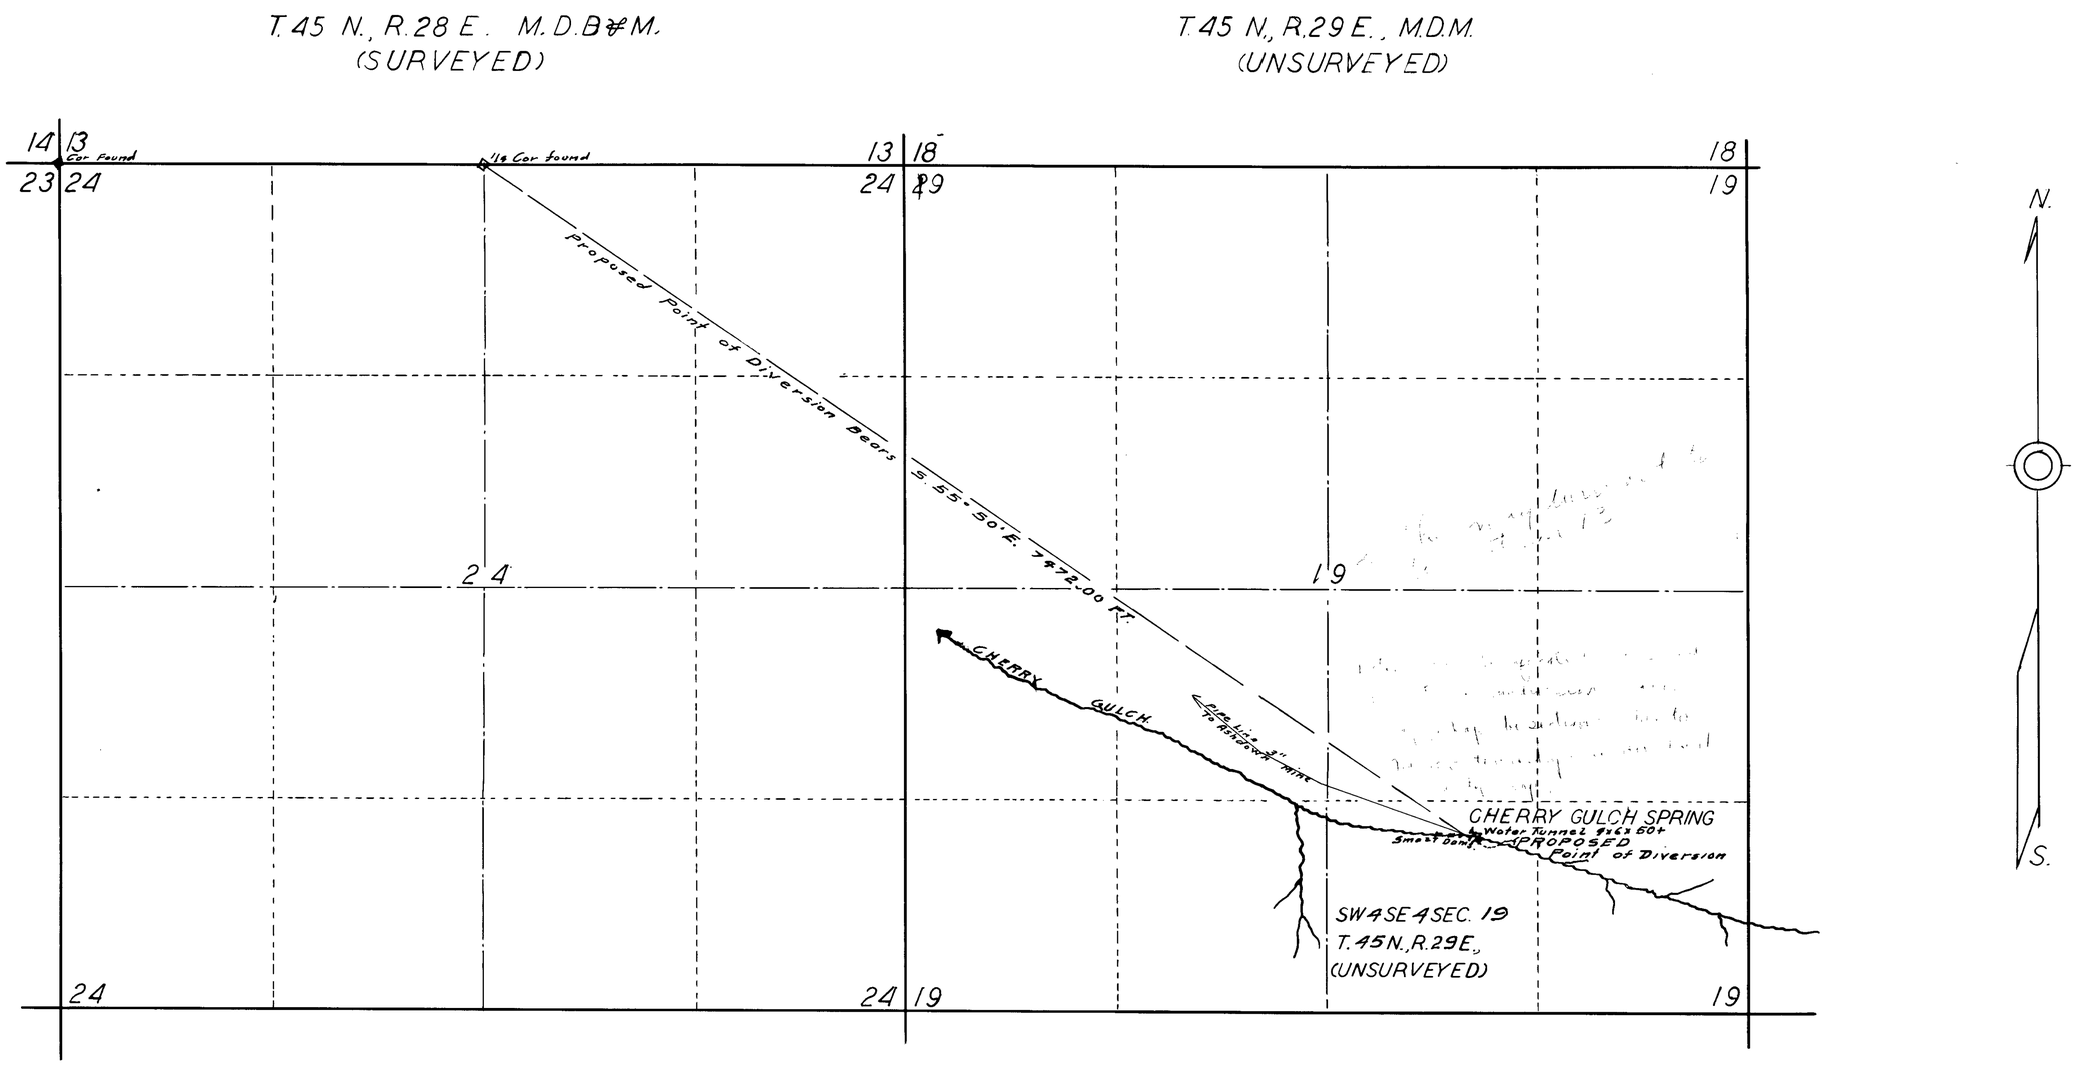

STATE OF NEVADA }
County of Humboldt } S.S.

I, F. H. O'Leary, being first duly sworn, depose and say that this map, consisting of one sheet, has been correctly drawn to the designated scale from field notes of a survey made by me on the 29th day of December, 1943; that it truly and correctly represents the location and extent of the proposed works used to divert water from Cherry Gulch Spring in Humboldt County, by Wm. E. Rinehart for stockwatering purposes. That the proposed point of diversion, the approximate location and size of the diverting channel, or other conduit, the place and manner of use, and the location and names of all other works, or streams which are crossed by, or connected with the said works, are fully and correctly designated thereon.

F. H. O'Leary
STATE WATER RIGHT SURVEYOR.

Subscribed and sworn to before me this 3rd day of January, 1944.

Gloria Germain
NOTARY PUBLIC IN AND FOR HUMBOLDT COUNTY, NEVADA.

Jan. 4, 1944

SCALE 1 IN. = 500 FT.

0 500 1000 2000

3135 Sept. 22, 1948

MAP TO ACCOMPANY
APPLICATION
TO APPROPRIATE WATER
FOR
STOCKWATERING
BY
WM. E. RINEHART
FROM
CHERRY-GULCH-SP'S.

11027