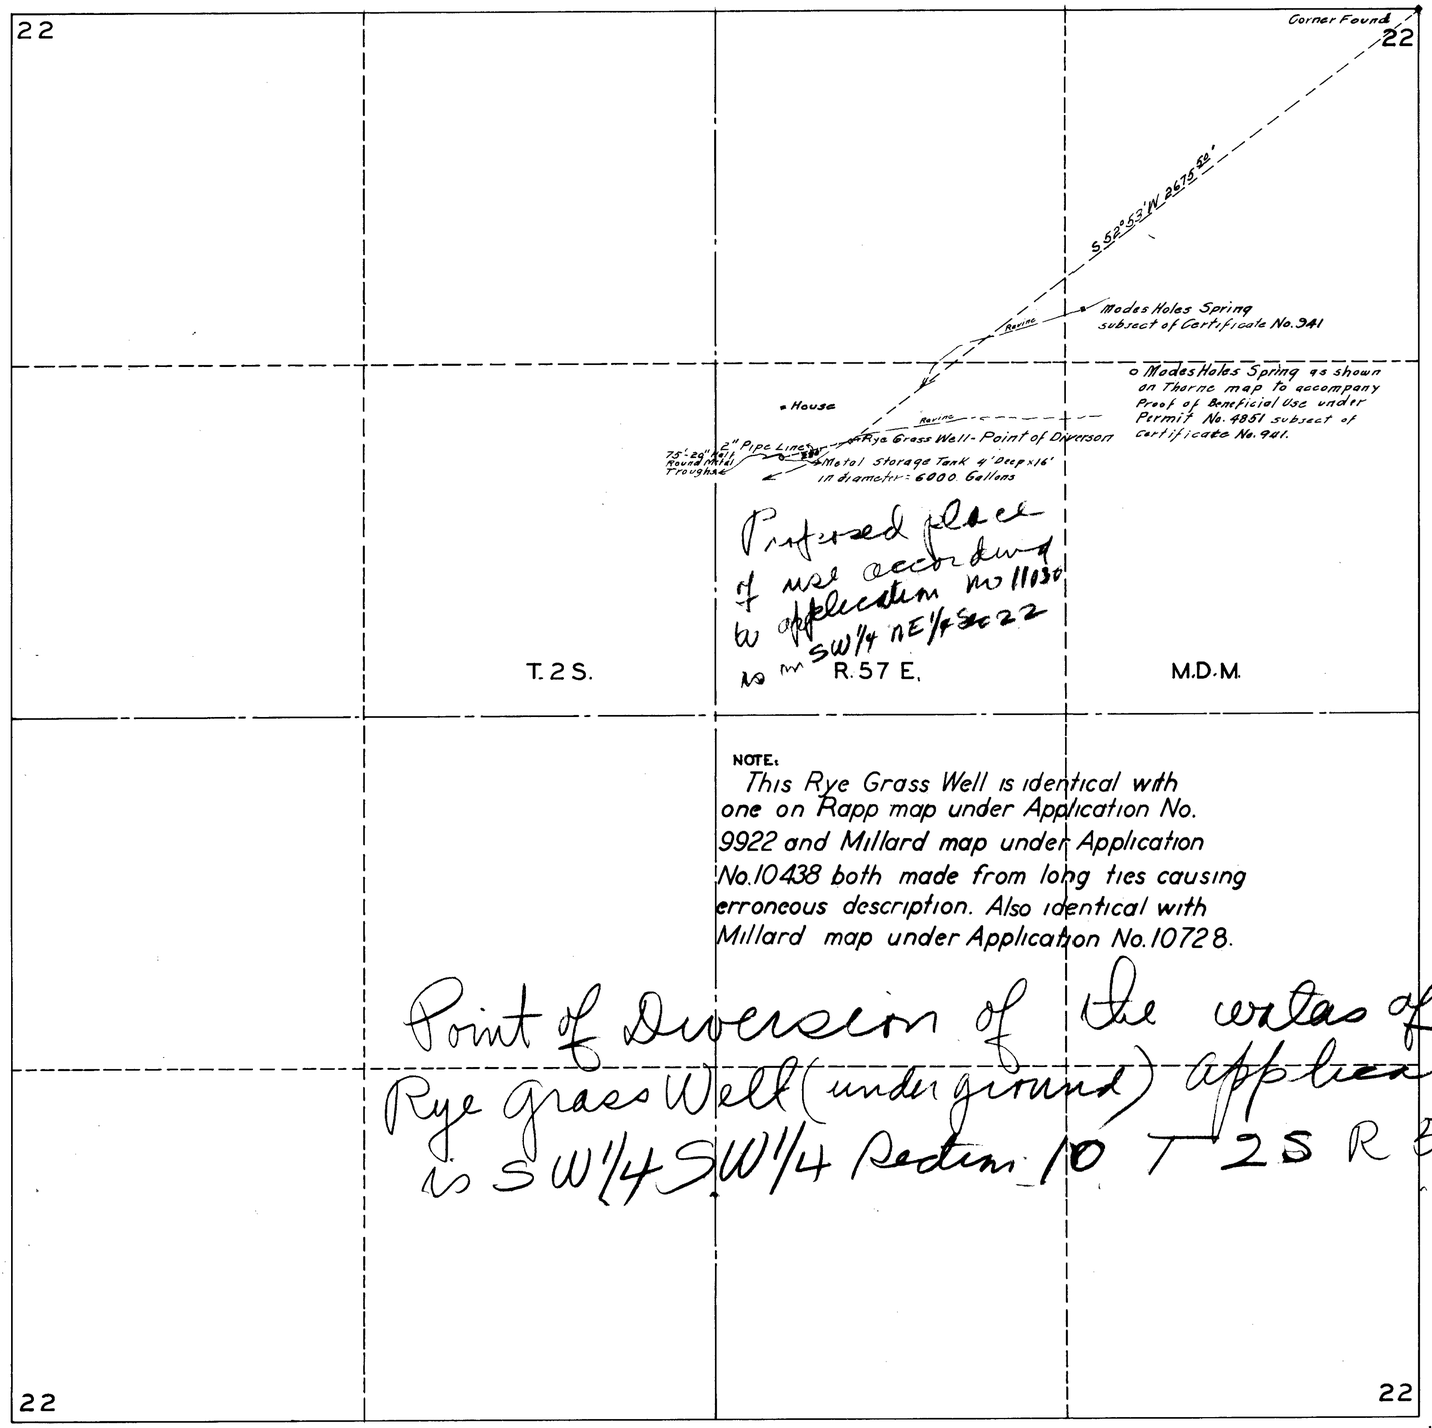

State of Nevada }
County of Elko } ss

I, W.H. Sattelmeyer being first duly sworn depose and say that this map has been correctly drawn to the designated scale from field notes of a survey made by me and completed on the 18th day of August 1939; that it truly and correctly represents the location and extent of the works used to divert water from RYE GRASS WELL, in Lincoln County, by A.G. McBride successor of Grant Welch, for stockwatering purposes under Certificate No. 2297. That the point of diversion, the size of diverting conduit, the place and manner of use, and the location and name of other works in this immediate vicinity are fully and correctly designated thereon.

W.H. Sattelmeyer
State Water Right Surveyor

Subscribed and sworn to before me this 29th day of November 1943.

Notary Public in and for Elko County, Nevada

Scale 1" = 300'

MAP

TO ACCOMPANY APPLICATION TO CORRECT ERRONEOUS DESCRIPTION OF POINT OF DIVERSION, MANNER OF USE AND PLACE OF USE OF WATER, HERETOFORE APPROPRIATED BY A.G. MCBRIDE FROM FROM RYE GRASS WELL, UNDER CERTIFICATE NO. 2297

April 17, 1944.

11030