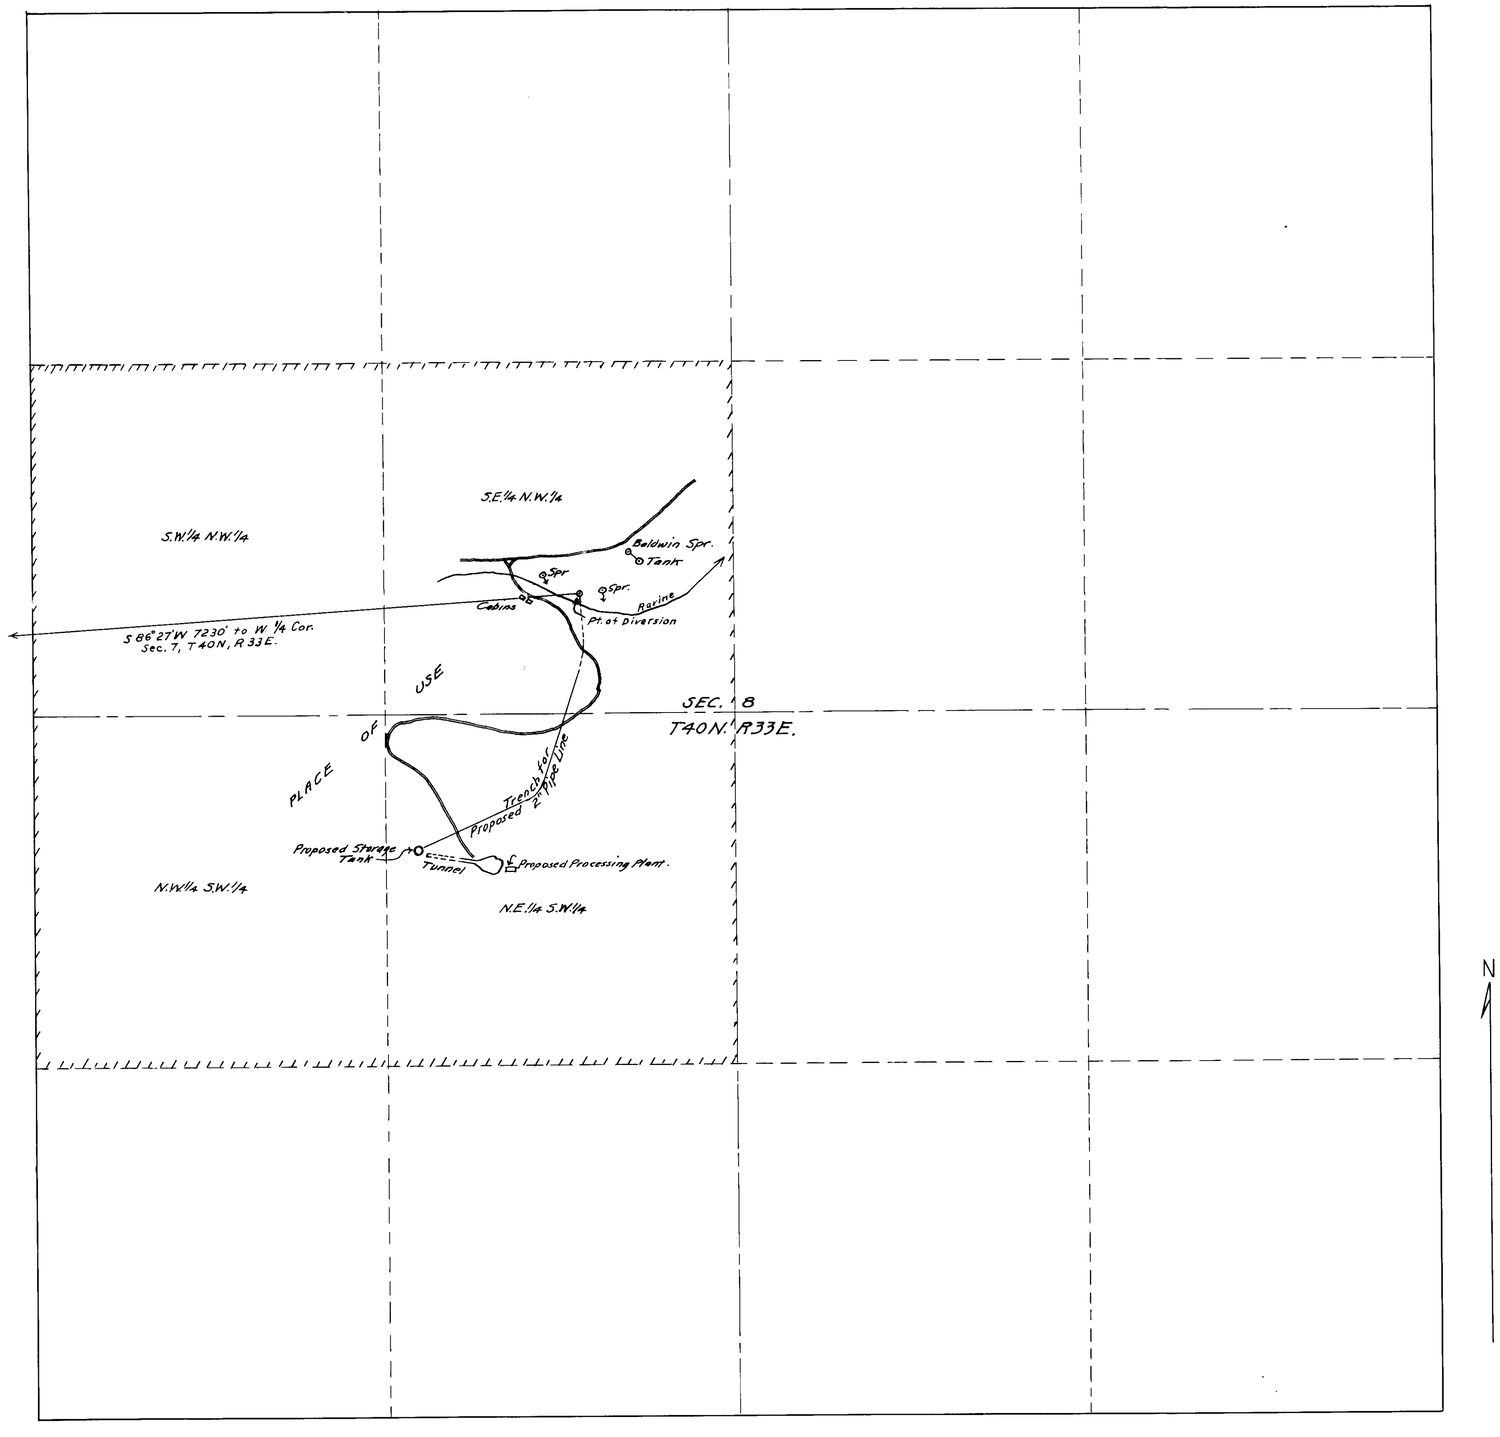

State of Nevada }
County of Washoe } SS.

I, C.V. Taylor, being first duly sworn, depose and say that this map has been correctly drawn to the designated scale from field notes of a survey made under my supervision and direction, between the 6th and 8th days of June, 1944; that it truly and correctly represents the approximate location and extent of the proposed works to divert water from underground source in Humboldt County, by Molybdenum Products Co. for mining, crushing, processing and domestic purposes; that the proposed point of diversion and place of use, the approximate location and size of diverting conduit, and the location of other works or streams in the immediate vicinity, are correctly designated hereon.

C.V. Taylor, State Water Right Surveyor.

Subscribed and sworn to before me this 8th day of June, 1944.

Edna Williams
Notary Public in and for Washoe County, Nevada.

MAP TO ACCOMPANY APPLICATON TO APPROPRIATE WATER FOR MINING, CRUSHING, PROCESSING AND DOMESTIC PURPOSES FROM UNDERGROUND SOURCE BY MOLYBDENUM PRODUCTS CO., E. GEORGE HOWE, PRESIDENT.

BATTLE CREEK MINING DISTRICT
HUMBOLDT COUNTY, NEVADA

APPLICATION NO. 11034

13

June 13, 1944

11034