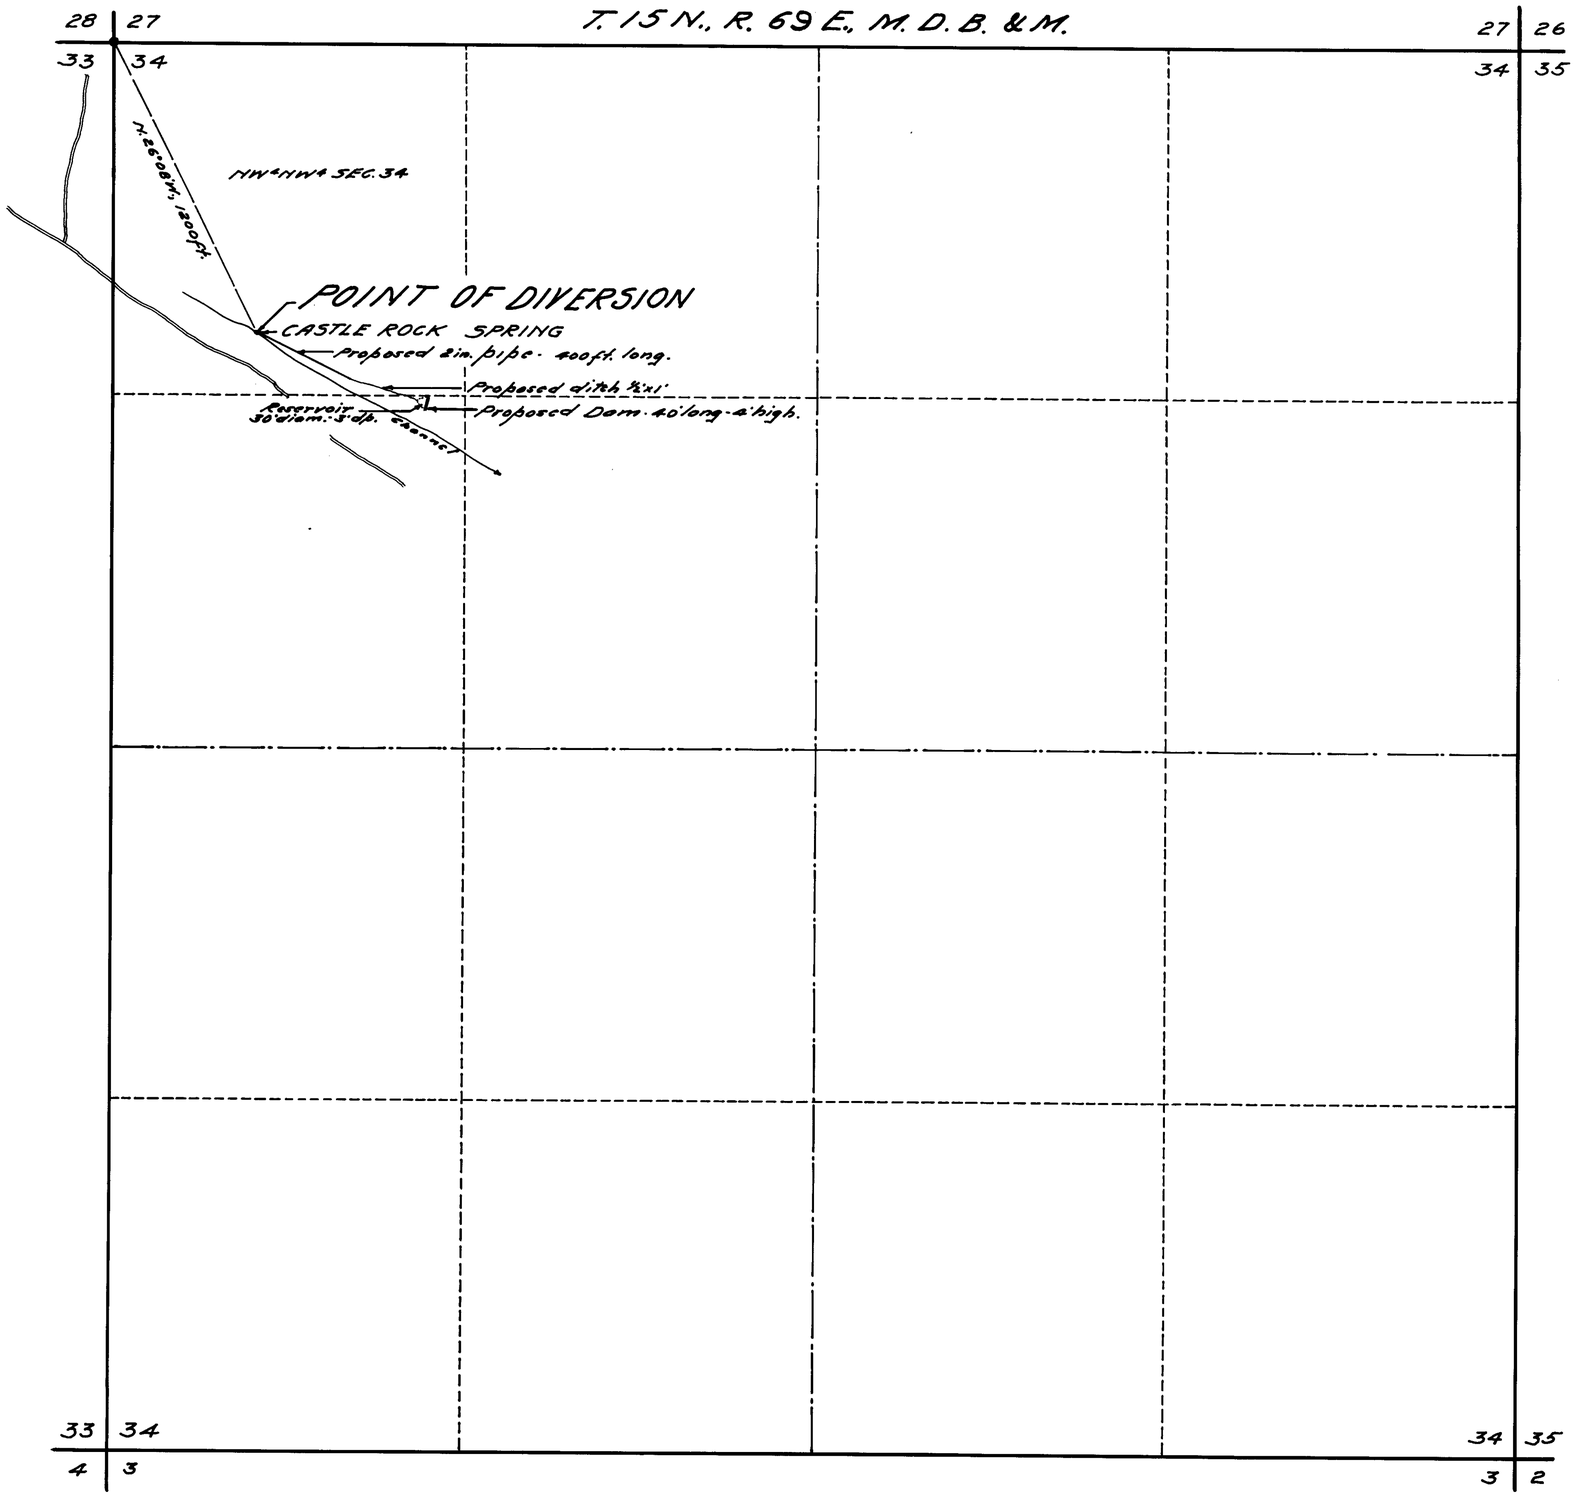

STATE OF NEVADA }
County of White Pine } ss.

I, F.W. Millard, being first duly sworn, depose and say that this map, consisting of one sheet, has been correctly drawn to the designated scale from field notes of a survey made by me between the 29th day of November and the 1st day of December, 1943; That it truly and correctly represents the proposed works used to divert water from CASTLE ROCK SPRING in White Pine County by JOSEPH ELDRIDGE for stockwatering purposes. That the proposed point of diversion; the approximate location and size of the diverting channel or other conduit. the place and manner of use, and the location and names of all other works or streams which are crossed by or connected with the said works are fully and correctly designated thereon.

F.W. Millard
State Water Right Surveyor.

Subscribed and sworn to before me this 4th day of December, 1943.

Clark

Notary Public in and for White Pine County, Nevada.
My commission expires Nov. 2 1946

0 500 1000
SCALE 1-IN. = 300 FT.

CERTIFICATE NO. 8900 ISSUED 1-13-77

Dec. 6, 1943

MAP
TO ACCOMPANY APPLICATION
TO APPROPRIATE WATER
FOR STOCKWATERING
BY JOSEPH ELDRIDGE
FROM CASTLE ROCK SPRING
SURVEYED NOV. 30-1943 BY- F.W. MILLARD & SON.

11036