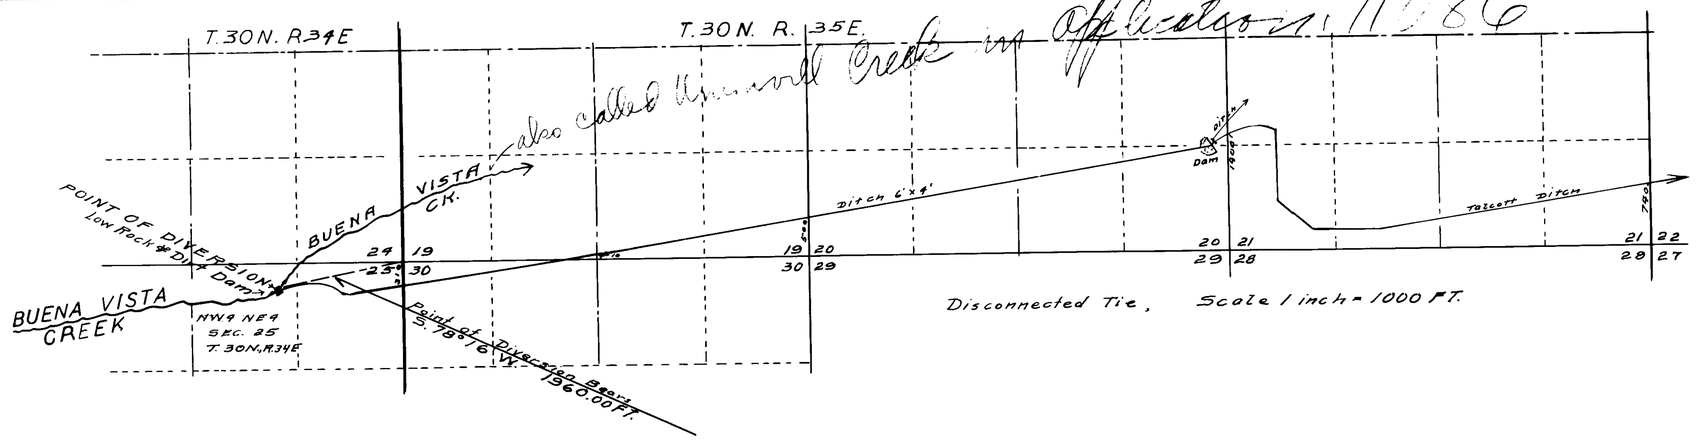

STATE OF NEVADA } S.S.
County of Humboldt

I, F.R. O'Leary, being first duly sworn, depose and say that this map, consisting of one sheet, has been correctly drawn to the designated scale from field notes of a survey made by me on the 22nd day of April, 1944; that it truly and correctly represents the proposed location and extent of the works used to divert water from Buena Vista Creek in Pershing County, by Fred S. and Fern L. Talcott, for irrigation purposes. That the proposed point of diversion, the approximate location and size of the diverting channel, all reservoirs or basins, the location and names of all other works which will cross or connect with the proposed works, and the boundary of all lands, showing by 40 acre subdivisions, the areas proposed to be irrigated, are fully and correctly designated thereon.

F. R. O'Leary
STATE WATER RIGHT SURVEYOR

Subscribed and sworn to before me this 4th day of May, 1944 Gloria Germain
NOTARY PUBLIC IN AND FOR HUMBOLDT CO., NEVADA.

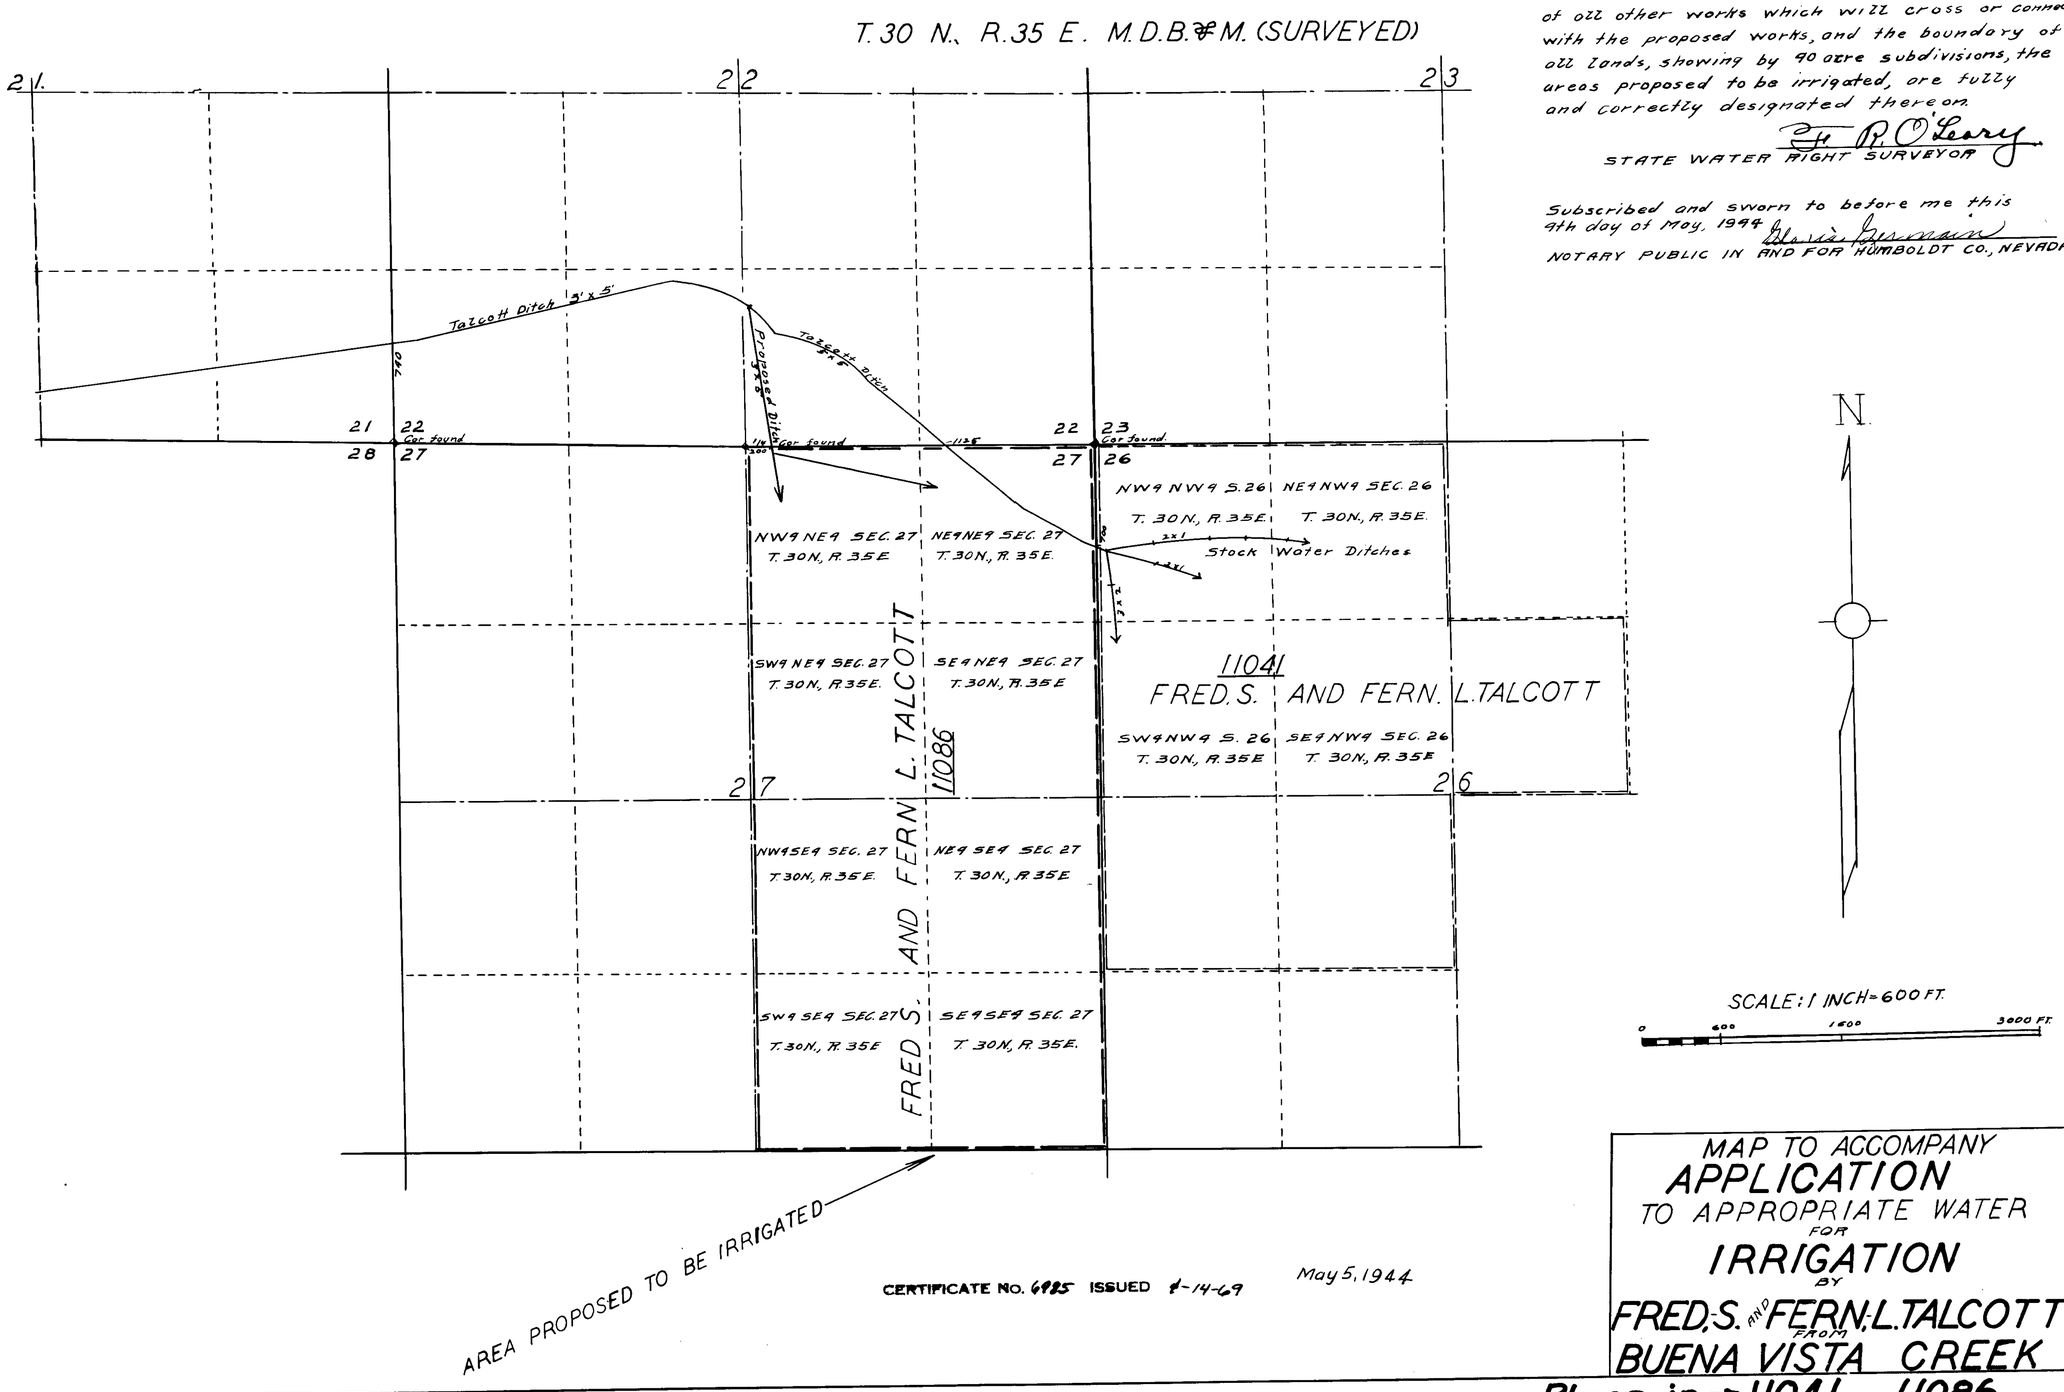

CERTIFICATE NO. 6985 ISSUED 4-14-69

May 5, 1944

MAP TO ACCOMPANY
APPLICATION
TO APPROPRIATE WATER
FOR
IRRIGATION
BY
FRED. S. AND FERN. L. TALCOTT
FROM
BUENA VISTA CREEK

Place in → 11041 11086