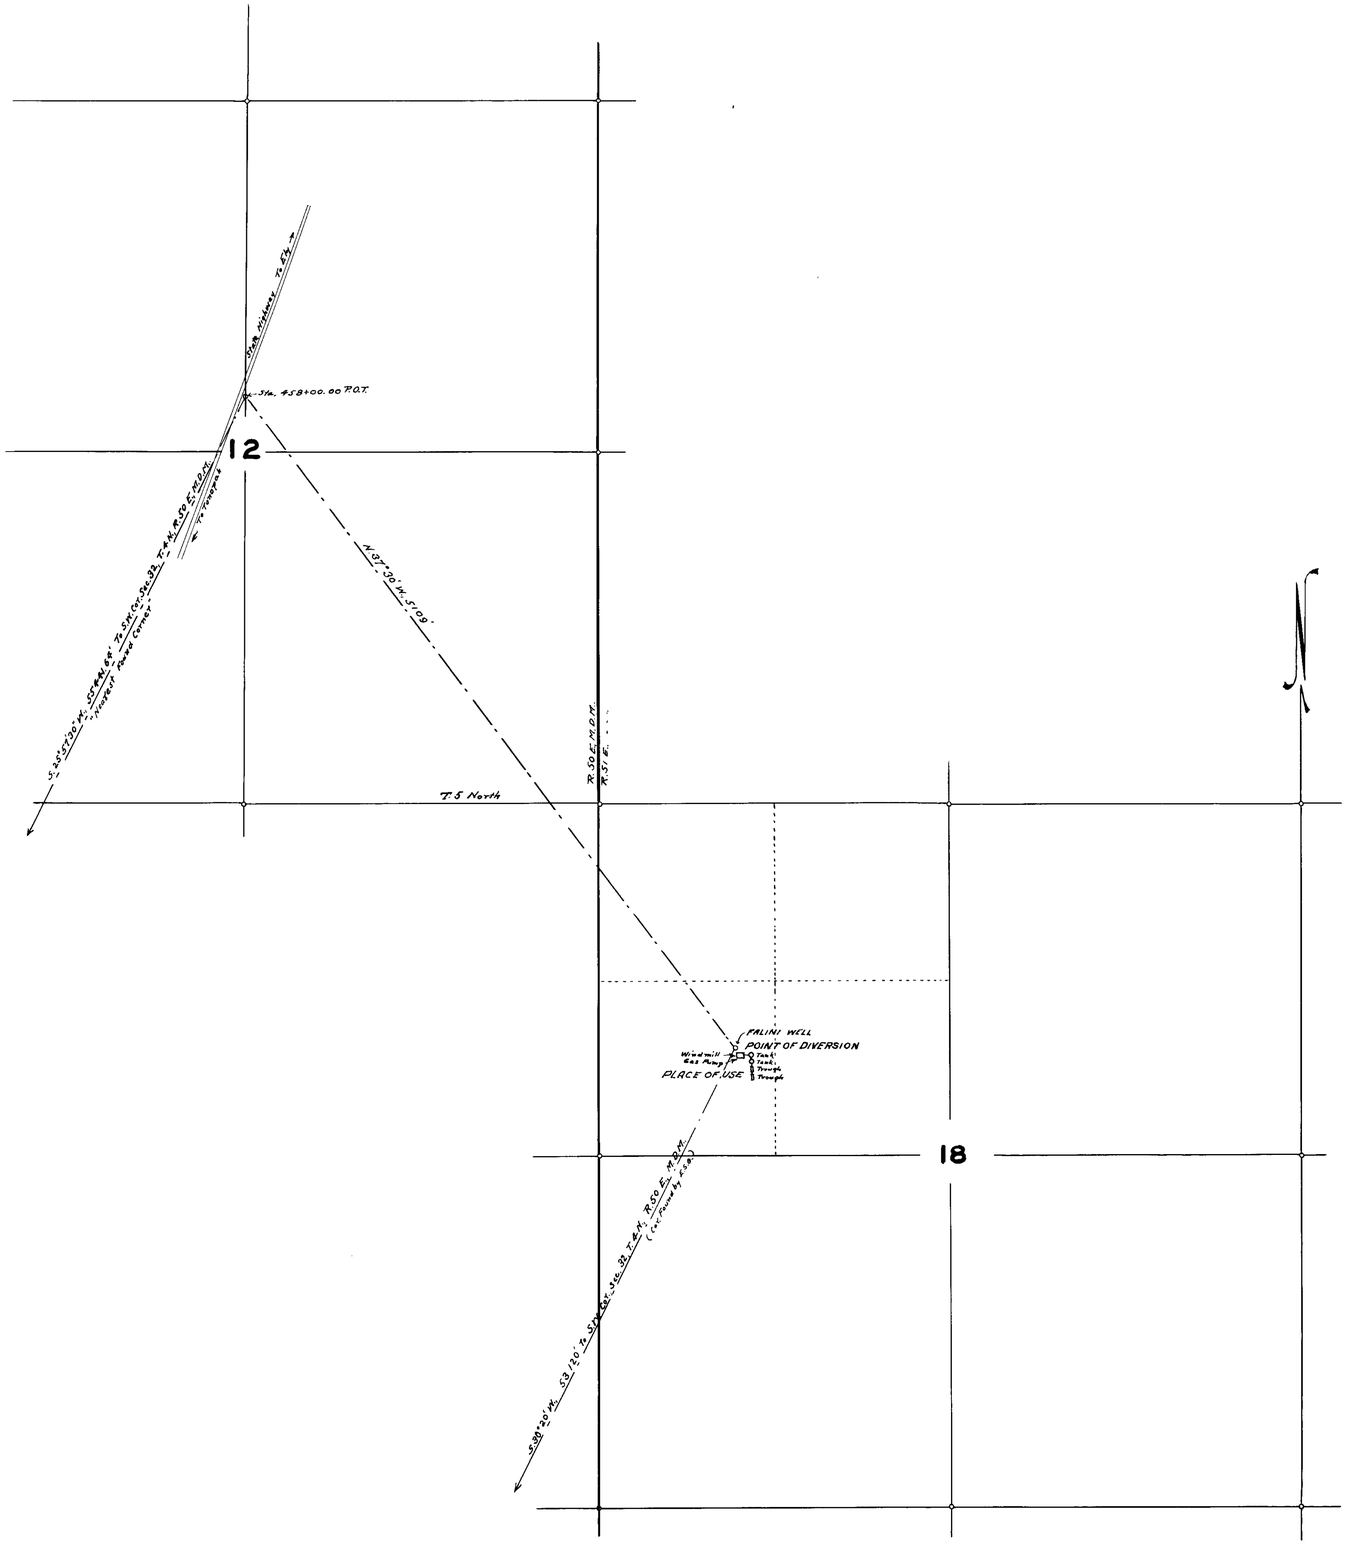

STATE OF NEVADA
COUNTY OF ESMERALDA } S.S.

I, Ed. S. Giles being first duly sworn, depose and say that this map consisting of one sheet has been correctly drawn to the designated scale from the field notes of a survey made by me on the 6th day of October, 1943 and correctly represents the location and extent of the works used to divert water from Fallini Well in Nye County by Fallini Brothers and Constant Vener, for stock watering: That the point of diversion, the location and size of the diverting conduit, the place and manner of use and the location and names of all other works and streams which will cross or be connected with the said works, are fully and correctly designated thereon.

Ed. S. Giles

STATE WATER RIGHT SURVEYOR.

Subscribed and sworn to before me, this 14th day of January, 1944

Amy Robinson
Clerk of District Court.

2911 Oct. 24, 1945

SCALE 1 IN. = 600 FT.

0 FT. 100 200 300 400 500 600 1200 1800 2400

MAP TO ACCOMPANY
APPLICATION TO APPROPRIATE WATER
FOR
STOCKWATERING
BY

FALLINI BROTHERS
AND
CONSTANT VENER
FROM
FALLINI WELL.

April 3, 1944

11052