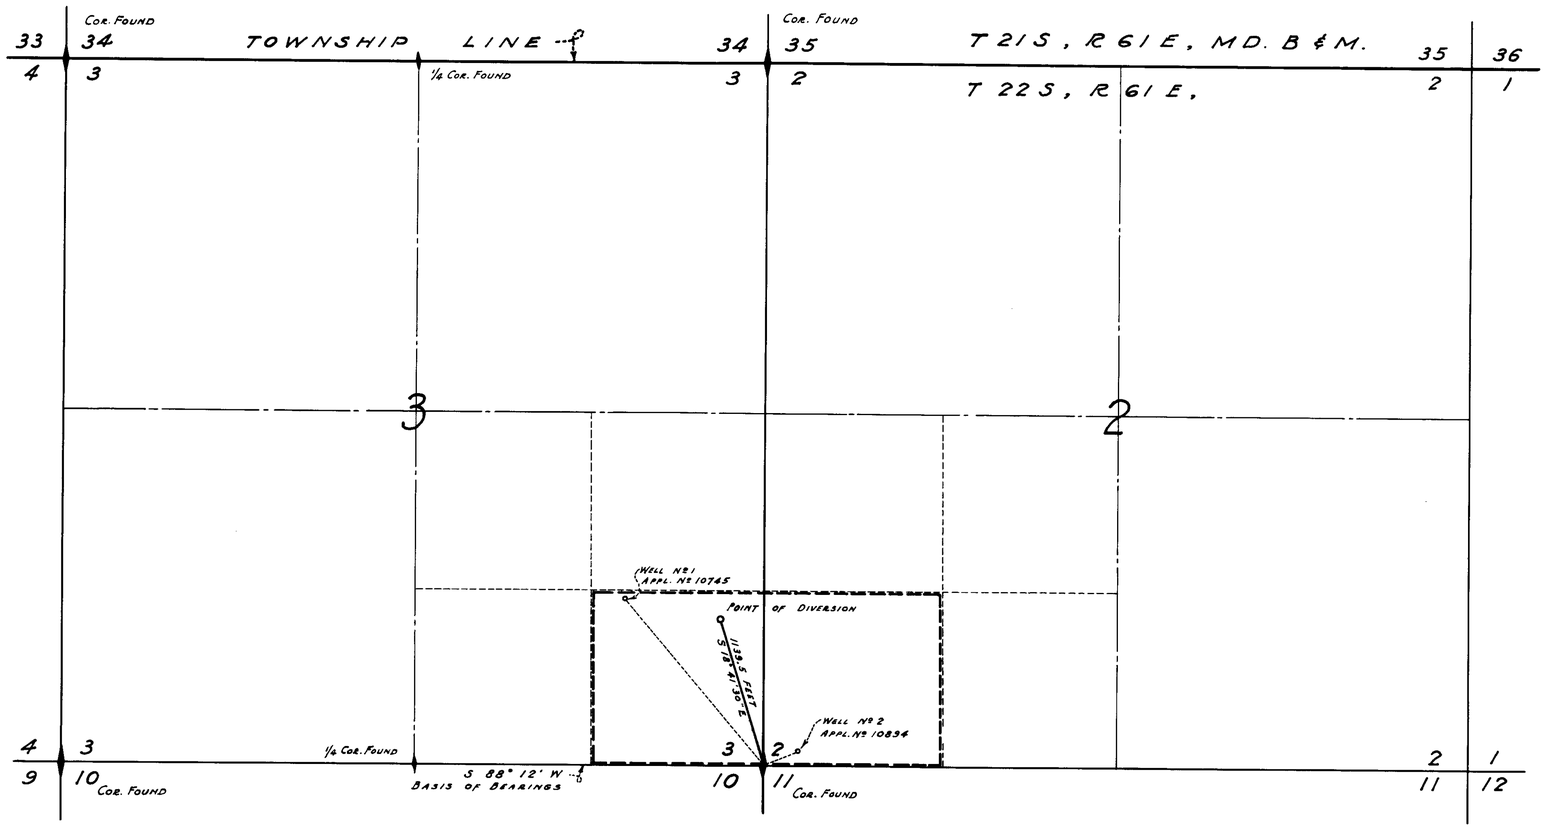

T 22 S, R 61 E, MD. B & M.

BASIS OF BEARINGS: SOUTH LINE SECTION 3, ESTABLISHED AT S 88° 12' W, BY C. D. BAKER IN SURVEY OF Mc GRIFF RANCH, OCTOBER 1938, CONFIRMED BY F. D. RATHBUN BY TRIANGULATION FROM CENTER LINE U.S. HIGHWAY Nº 91 EQUALS WEST LINE Sec. 4, T 22 S, R 61 E, MD. B & M. EQUALS N 0° 05' E, NEVADA STATE HIGHWAY RECORDS.

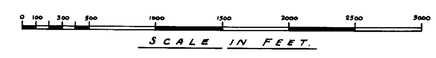

WELL	APPL. Nº	DEPTH FEET	G.P.M.	GAUGED BY HARRY JAMESON
1	10745	603	35	JULY 30, 1943.
2	10894	600	40	MAY 7, 1943.
TOTAL			75 =	0.167 C.F.S.
ACRES				80 ACRES

State of Nevada } SS:
County of Clark }

I, FRANK D. RATHBUN, being first duly sworn, depose and say that this map, consisting of one sheet, has been correctly drawn to the designated scale from field notes of a survey made under my supervision and direction completed on the 1st day of DECEMBER, 1943, that it truly and correctly represents the proposed location and extent of the works used to divert water from Las Vegas Artesian Basin, County of Clark, State of Nevada, by HENRY WICK for IRRIGATION & DOMESTIC purposes, that the proposed point of diversion, the approximate location and size of diverting channel, all reservoirs or basins, the location and names of all other works which will cross or connect with the proposed works are fully and correctly represented thereon.

Frank D. Rathbun
STATE WATER RIGHT SURVEYOR

Subscribed and sworn to before me this 7th day of JANUARY 1944.

C. D. Lemmons
NOTARY PUBLIC IN AND FOR CLARK COUNTY, NEVADA.

My Commission expires MAR 25 1947 Jan. 20, 1944

OFFICE OF
FRANK D. RATHBUN
REGISTERED ENGINEER
209 BECKLEY BLDG. LAS VEGAS, NEV.
P. B. 12 - PAGE 55

MAP TO ACCOMPANY
APPLICATION TO APPROPRIATE WATER
FOR
IRRIGATION AND DOMESTIC PURPOSES
BY
HENRY WICK
FROM
LAS VEGAS ARTESIAN BASIN
CLARK COUNTY - NEVADA

16783-11054