T. 3. S. R. 55 E. M.D.B & M.

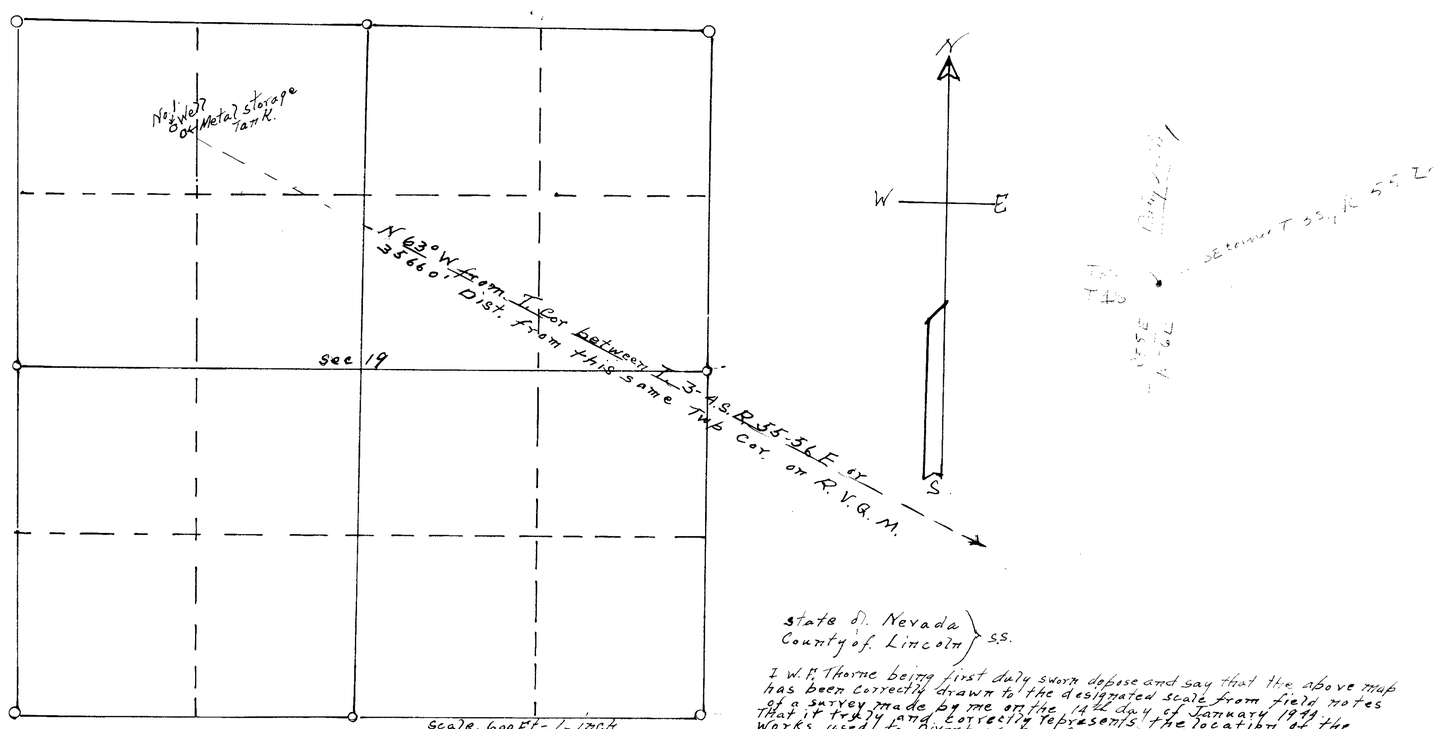

State of Nevada
County of Lincoln } S.S.

I W. F. Thorne being first duly sworn depose and say that the above map has been correctly drawn to the designated scale from field notes of a survey made by me on the 14th day of January 1944 That it truly and correctly represents the location of the Works used to divert water from well by Dan Cornell, Wilson Stewart and Vernon Bunker for stockwatering purposes that the point of Diversion of well, and place of storing water are fully and accurately Designated thereon.

W. F. Thorne
State Water Right Surveyor

Subscribed and sworn to before me this 22 day of January 1944

Justice of the Peace in and for Alamo, Lincoln County, Nevada

FILED
Jan. 31, 1944

Map
To Accompany
Application
To Appropriate Water for
Stock Watering By
Dan Cornell, Wilson Stewart Vernon Bunker

11057