Section	Sub-division	Township	Range	Cultivated Acreage	Description of Culture		

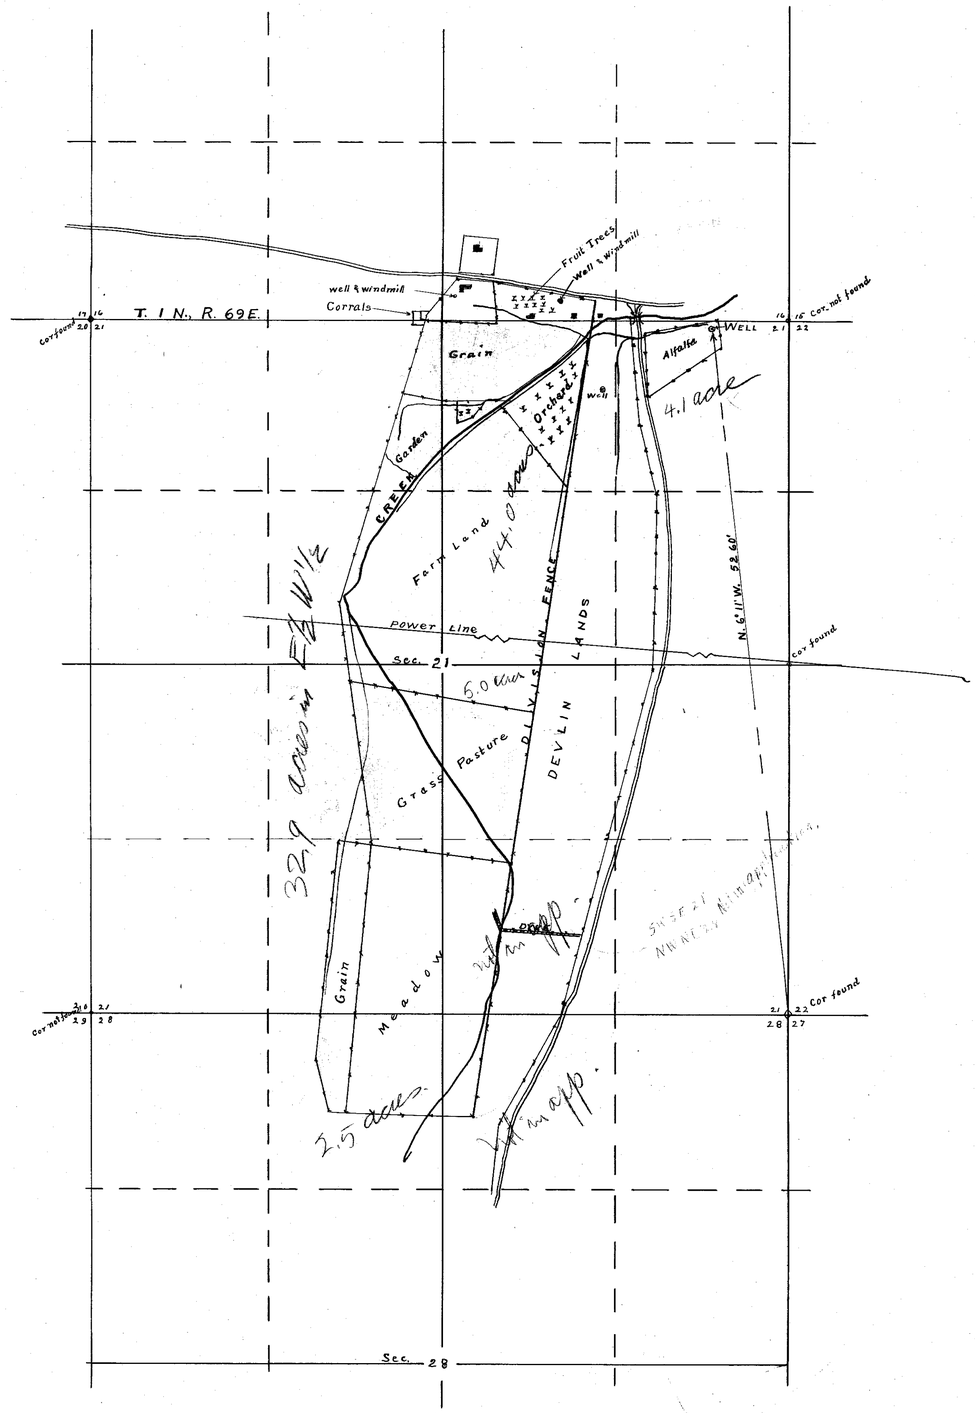

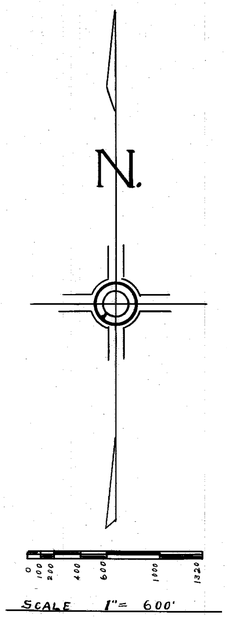

State of Nevada } SS.
County of Lincoln }

I, Frank Walker, being first duly sworn, depose and say that this map has been correctly drawn to the designated scale from field notes of a survey made by me between the 27 day of Nov. 1943 and the 15 day of June 1944 that it truly and correctly represents the location and extent of the work used to divert underground water from Lytle Well, in Lincoln County, by Less Lytle, for irrigation purposes. That the point of diversion, the approximate location of the diverting ditches, the location and names of all other works which will cross or connect with these works, and the boundary of all lands, showing by 40-acre subdivisions the areas proposed to be irrigated, are fully and correctly designated thereon.

Frank Walker
State Water Right Surveyor

Subscribed and sworn to before me this 17 day of June 1944

R. E. Woodsworth
Notary Public in and for Lincoln County Nevada
My Commission expires November 15, 1947

FILED
June 14, 1944
STATE ENGINEER'S OFFICE

Certificate No. [redacted] Issued Dec. 6, 1948

MAP
TO
ACCOMPANY APPLICATION TO APPROPRIATE WATER FOR IRRIGATION, BY LESS LYTLE FROM WELL

84531 82110T 11060

11060