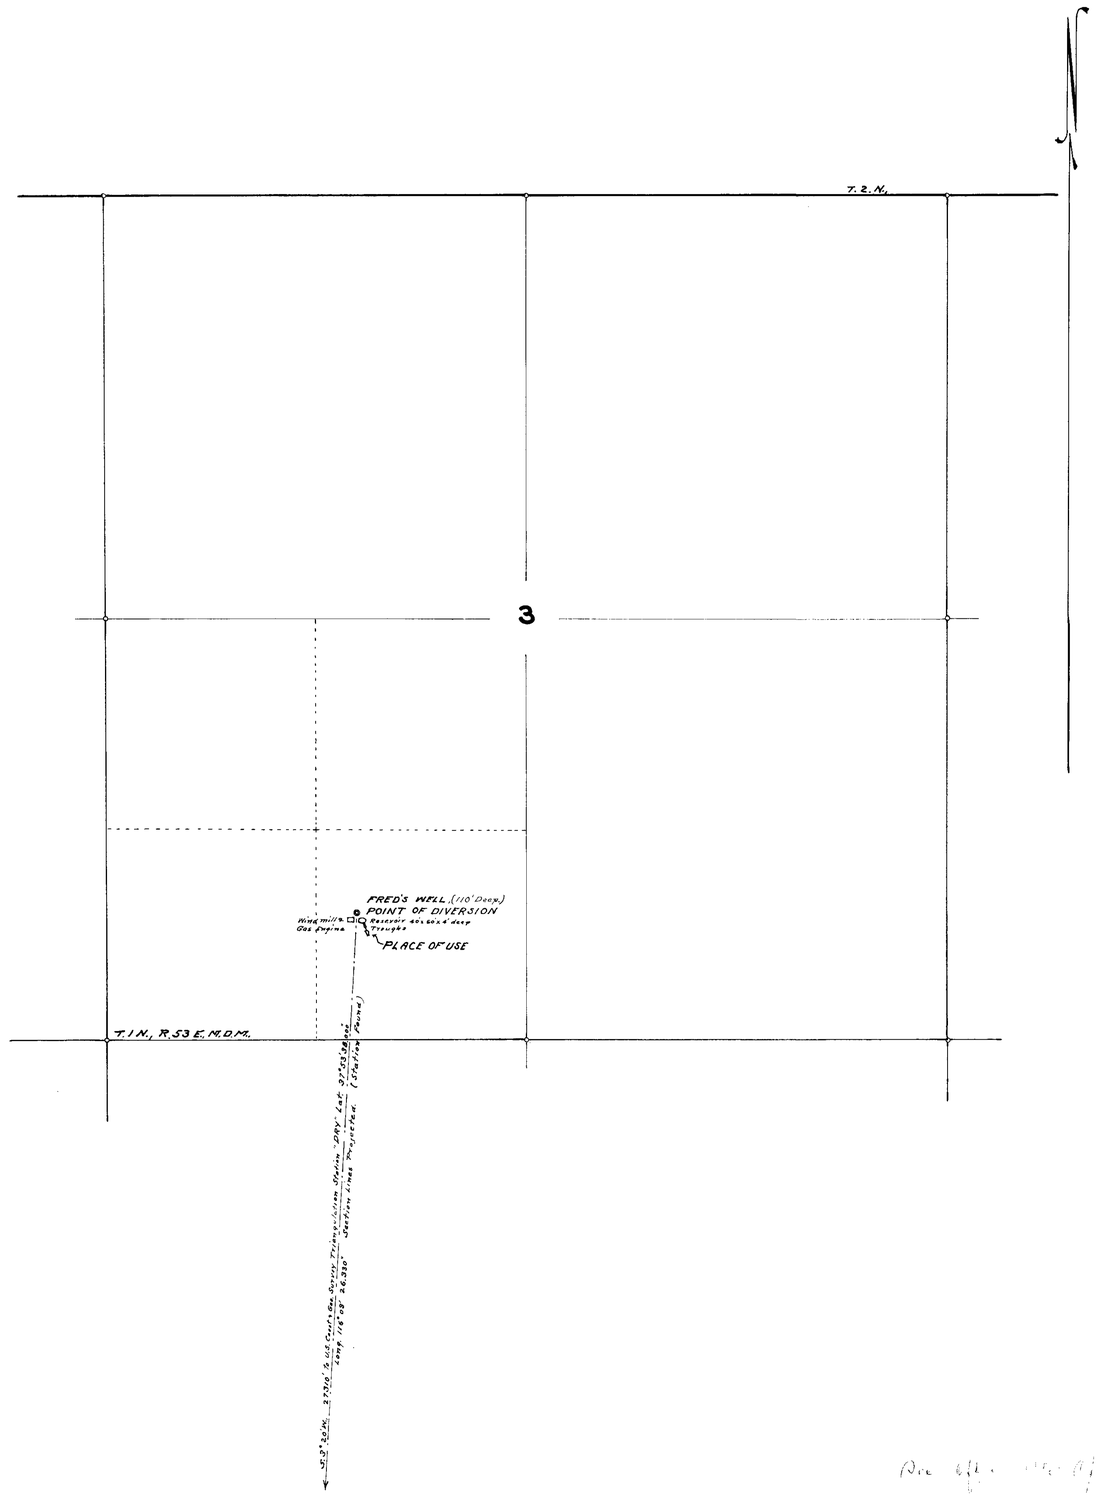

STATE OF NEVADA
COUNTY OF ESMERALDA } S.S.

I, Ed. S. Giles being first duly sworn, depose and say that this map consisting of one sheet, has been correctly drawn to the designated scale from the field notes of a survey made by me on the 27th day of September, 1943 and correctly represents the location and extent of the works used to divert water from Fred's Well in Nye County by the Fallini Brothers for stockwatering:

That the point of diversion, the location and size of the diverting conduit, the place and manner of use and the location and names of all other works and streams which will cross or be connected with the said works, are fully and correctly designated thereon.

Ed. S. Giles

STATE WATER RIGHT SURVEYOR.

Subscribed and sworn to before me
this 31st day of January, 1944.

Clerk of District Court.

2912 Oct. 24, 1945

SCALE 1 IN. = 500 FT.

0 FT. 100 200 300 400 500 1000 1500 2000

April 3, 1944

MAP TO ACCOMPANY
APPLICATION TO APPROPRIATE WATER
FOR
STOCKWATERING
BY

FALLINI BROTHERS

FROM

FRED'S WELL.

11061