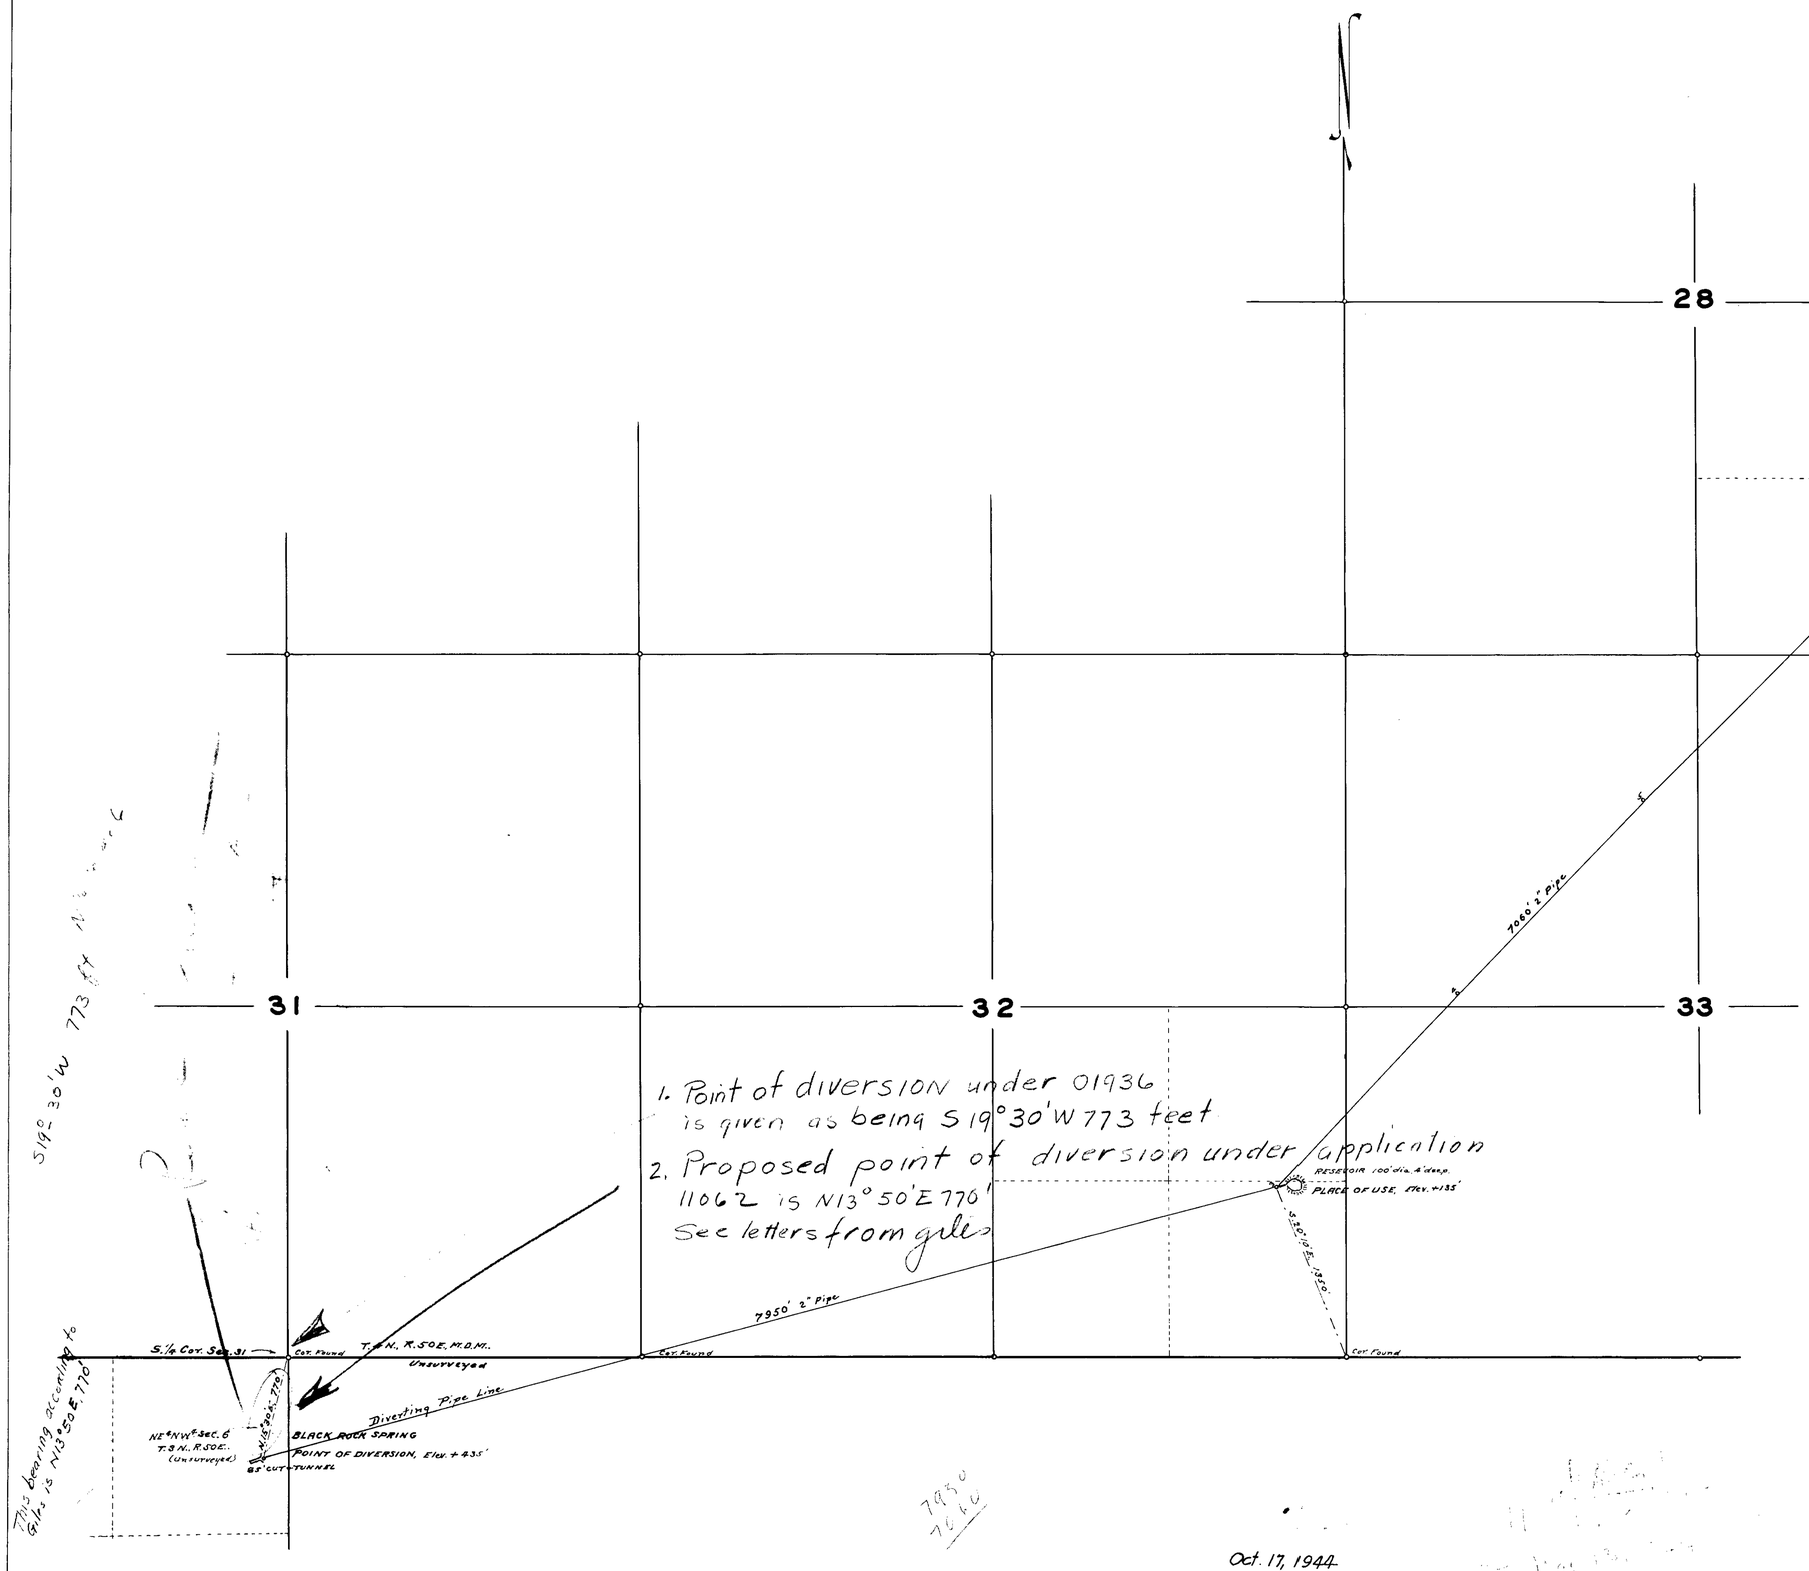

1. Point of diversion under 01936 is given as being S19°30'W 773 feet
2. Proposed point of diversion under application 11062 is N13°50'E 770'
See letters from giles

STATE OF NEVADA
COUNTY OF ESMERALDA } S.S.

I, Ed. S. Giles being first duly sworn, depose and say that this map consisting of one sheet, has been correctly drawn to the designated scale from the field notes of a survey made by me on the 6th day of October 1943 and correctly represents the location and extent of the works used to divert water from Black Rock Spring in Nye County by Fallini Brothers and Constant Vener for stockwatering: That the point of diversion, the location and size of the diverting conduit, the place and manner of use and the location and names of all other works and streams which will cross or be connected with the said works, are fully and correctly designated thereon.

Ed. S. Giles

STATE WATER RIGHT SURVEYOR.

Subscribed and sworn to before me this 31st day of January, 1944.

Clerk of District Court.

2892 Aug. 29, 1945

SCALE 1 IN. = 600 FT.

OFT. 100 200 300 400 500 600 1200 1800 2400

Oct. 17, 1944

MAP TO ACCOMPANY
APPLICATION TO CHANGE THE PLACE OF USE
UNDER WATER SERIAL No. 01936
FOR
STOCKWATERING
BY
FALLINI BROTHERS
AND
CONSTANT VENER
FROM
BLACK ROCK SPRING.

11062