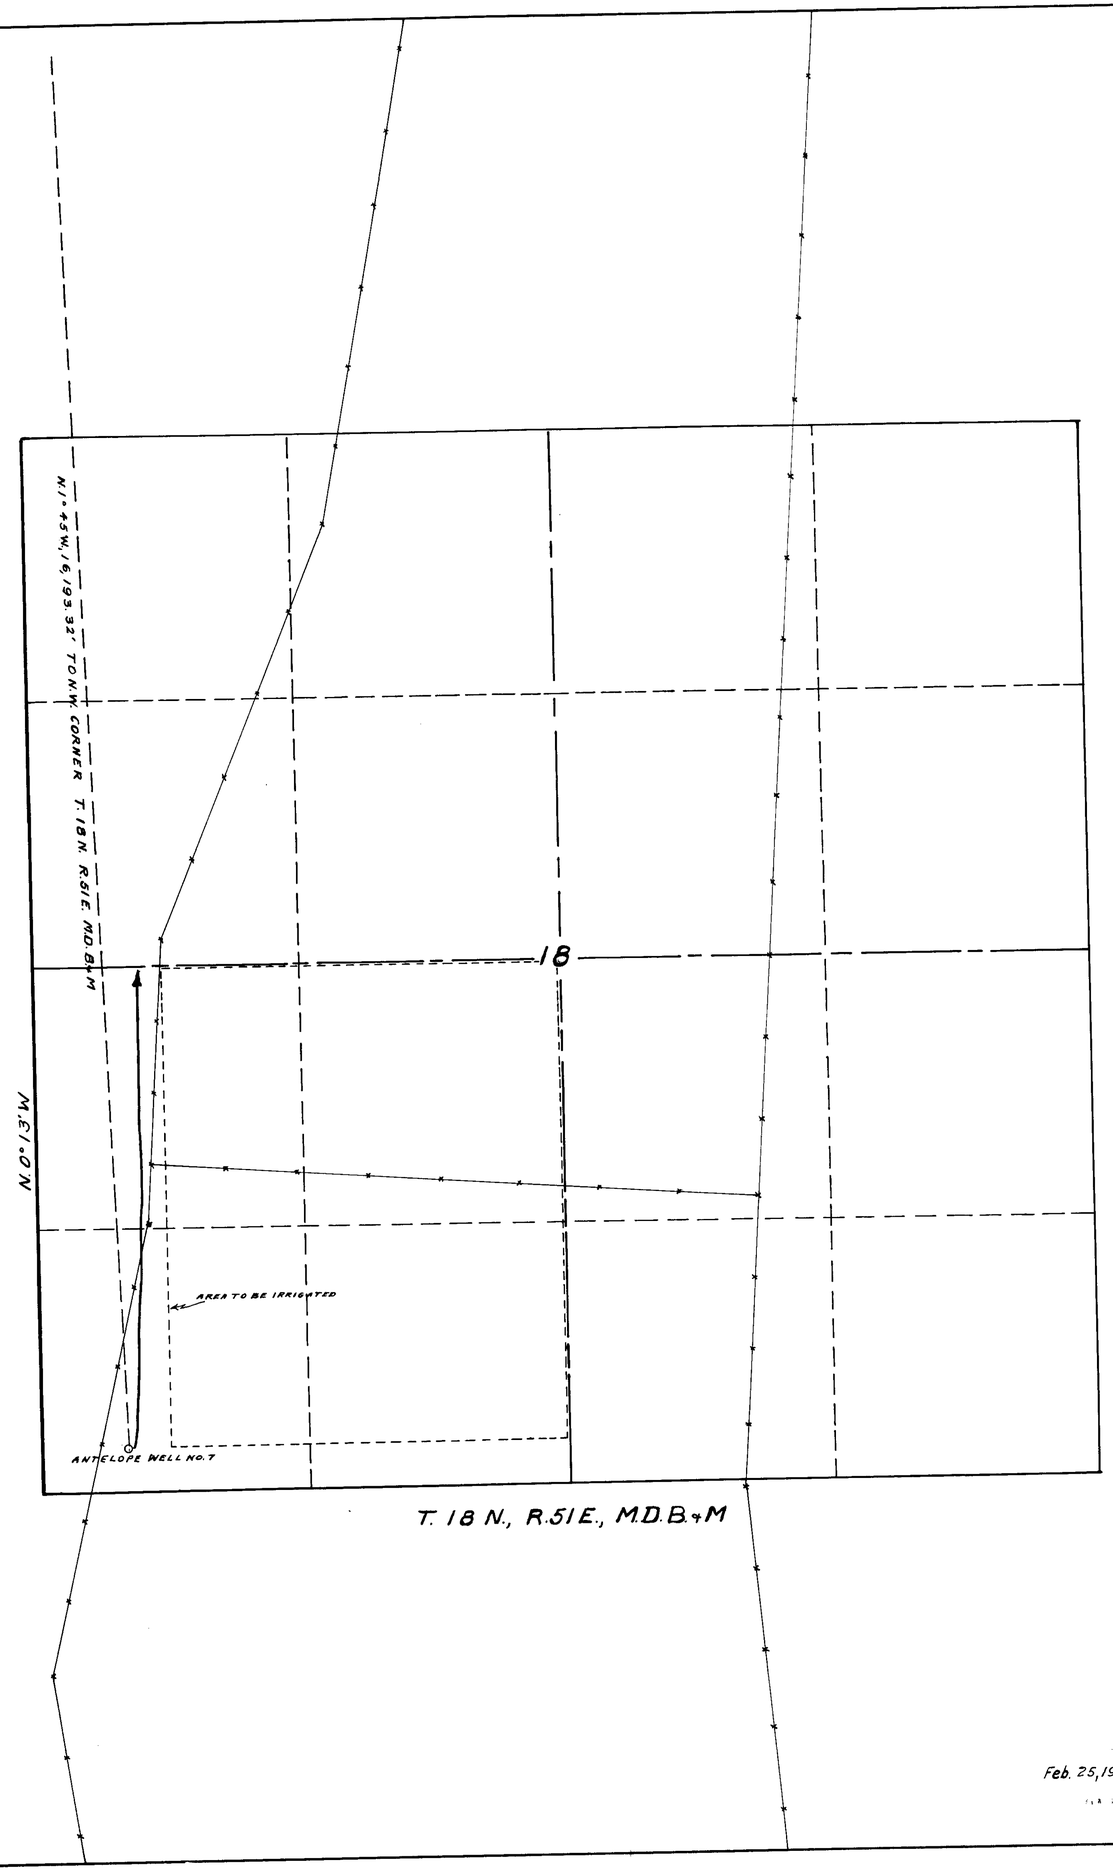

STATE OF NEVADA
COUNTY OF EUREKA ss.

I, GEO. HELLERICH, BEING FIRST DULY SWORN DEPOSE AND SAY THAT THIS MAP CONSISTING OF ONE SHEET HAS BEEN CORRECTLY DRAWN TO THE DESIGNATED SCALE FROM FIELD NOTES OF A SURVEY MADE BY ME BETWEEN THE THIRD DAY AND SEVENTH DAY OF OCTOBER 1944, THAT IT TRULY REPRESENTS THE PROPOSED LOCATION AND EXTENT OF WORKS USED TO DIVERT WATER FROM ANTELOPE WELL NUMBER SEVEN IN EUREKA COUNTY BY THE BARTHOLOMAE CORPORATION, FOR IRRIGATION AND DOMESTIC PURPOSES. THAT THE PROPOSED POINT OF DIVERSION, APPROXIMATE LOCATION AND SIZE OF DIVERTING CHANNEL, ALL RESERVOIRS, THE LOCATION NAMES OF ALL OTHER WORKS WHICH WILL CROSS OR CONNECT WITH THE PROPOSED WORKS, AND THE BOUNDARY OF ALL LANDS, SHOWING BY FORTY ACRE SUB-DIVISIONS THE AREAS TO BE IRRIGATED, ARE FULLY AND CORRECTLY DESIGNATED THEREON.

Geo. Hellerich
STATE WATER RIGHT SURVEYOR

SUBSCRIBED AND SWORN TO BEFORE ME THIS 8 DAY OF FEBRUARY 1944

H. M. Reynolds
NOTARY PUBLIC IN AND FOR
EUREKA COUNTY, NEVADA

MY COMMISSION EXPIRES Feb 9, 1947

SCALE 1 IN. = 400 FT.
0' 400' 800' 1200' 1600'

Feb. 25, 1944

MAP
TO ACCOMPANY
APPLICATION
TO
APPROPRIATE
WATER FOR
IRRIGATION
FROM
ANTELOPE WELL No. 7
BY
BARTHOLOMAE CORPORATION

11064