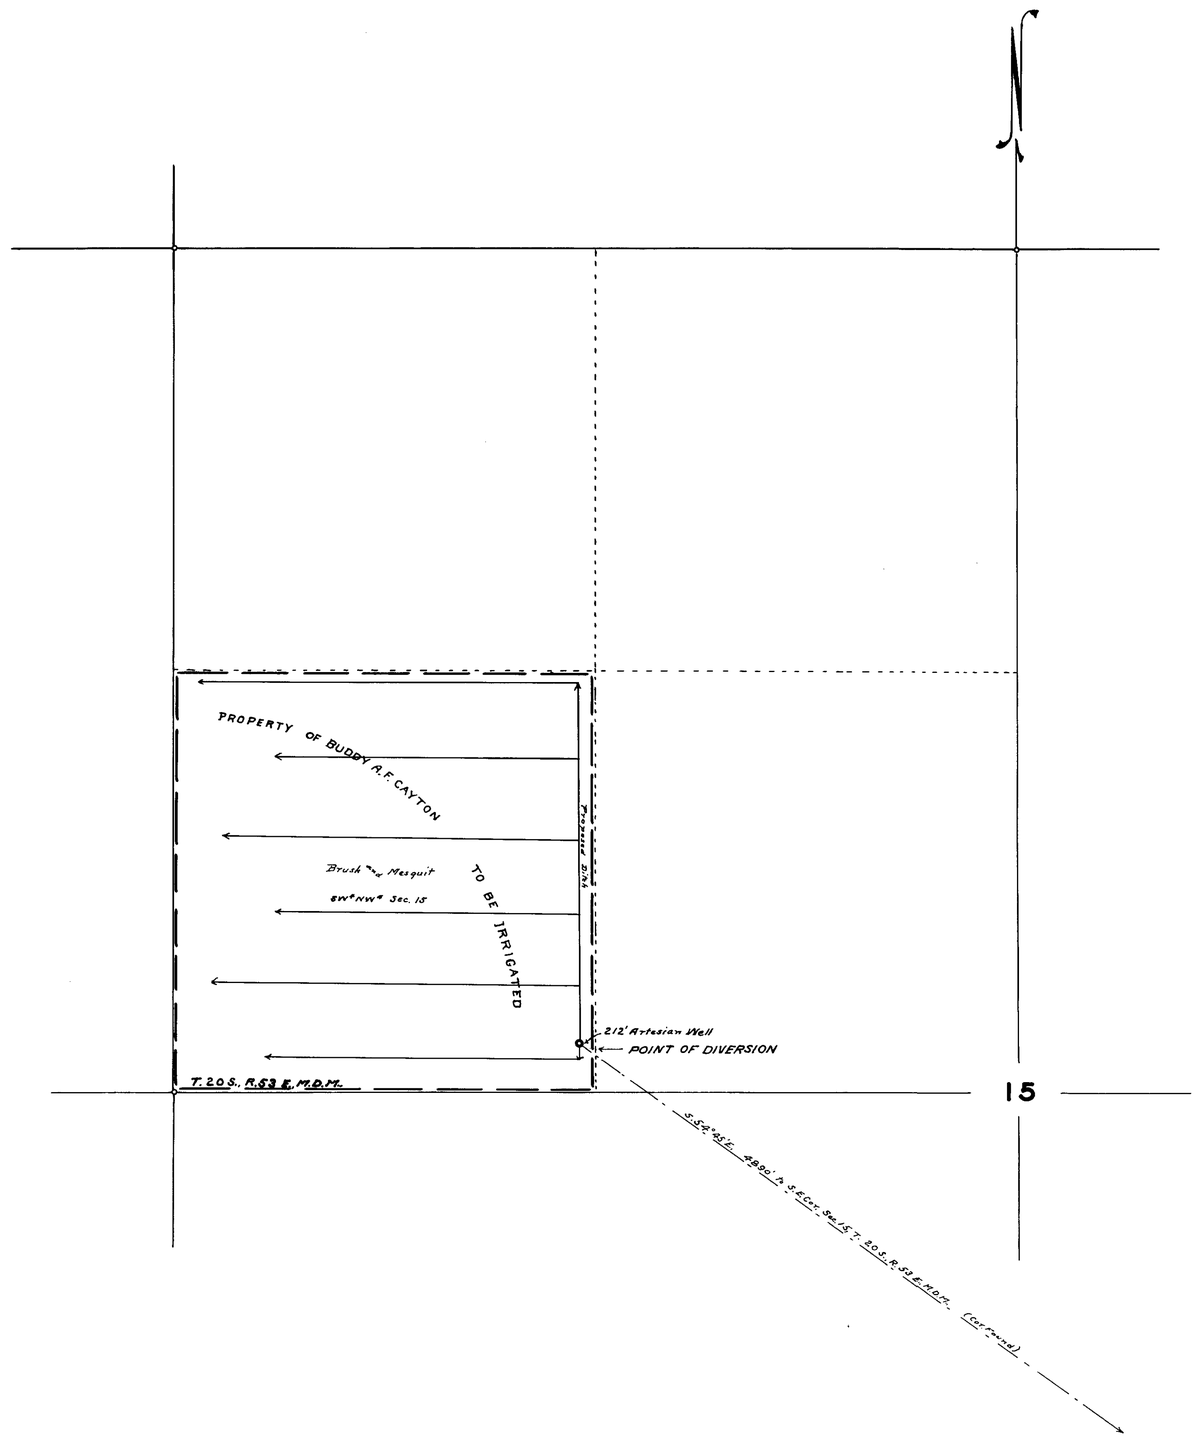

STATE OF NEVADA
COUNTY OF ESMERALDA } S.S.

I, Ed S. Giles being first duly sworn, depose and say that this map consisting of one sheet, has been correctly drawn to the designated scale from field notes of a survey made by me on the 23rd day of December, 1943: That it truly and correctly represents the proposed location and extent of the works used to divert water from an underground flow in NYE County by Buddy A.F. Cayton for irrigation purposes. That the proposed point of diversion, the approximate location and size of the diverting channel, all reservoirs and basins, the location and names of all other works which will cross or connect with the proposed works and the boundary of all lands, showing by 40 acre subdivisions, the areas proposed to be irrigated, are fully and correctly designated thereon.

Ed. S. Giles
STATE WATER RIGHT SURVEYOR.

Subscribed and sworn to before me
This 11th day of April, 1944.

Ann Roberson
CLERK of DISTRICT COURT.

4247 ISSUED DEC 7 1945

SCALE 1 IN. = 250 FT.

0 FT. 100 200 250 500 1000

April 19, 1944

MAP TO ACCOMPANY
APPLICATION TO APPROPRIATE WATER
FOR
IRRIGATION
BY
BUDDY A.F. CAYTON
FROM
UNDERGROUND FLOW.

11092