Sec. 8 Proposed and Existing Point of Diversion Application No 11093 Sec 9

Existing point of diversion to SE¼NE¼ Section 10

T. 42 N. R. 39 E. M.D.M.

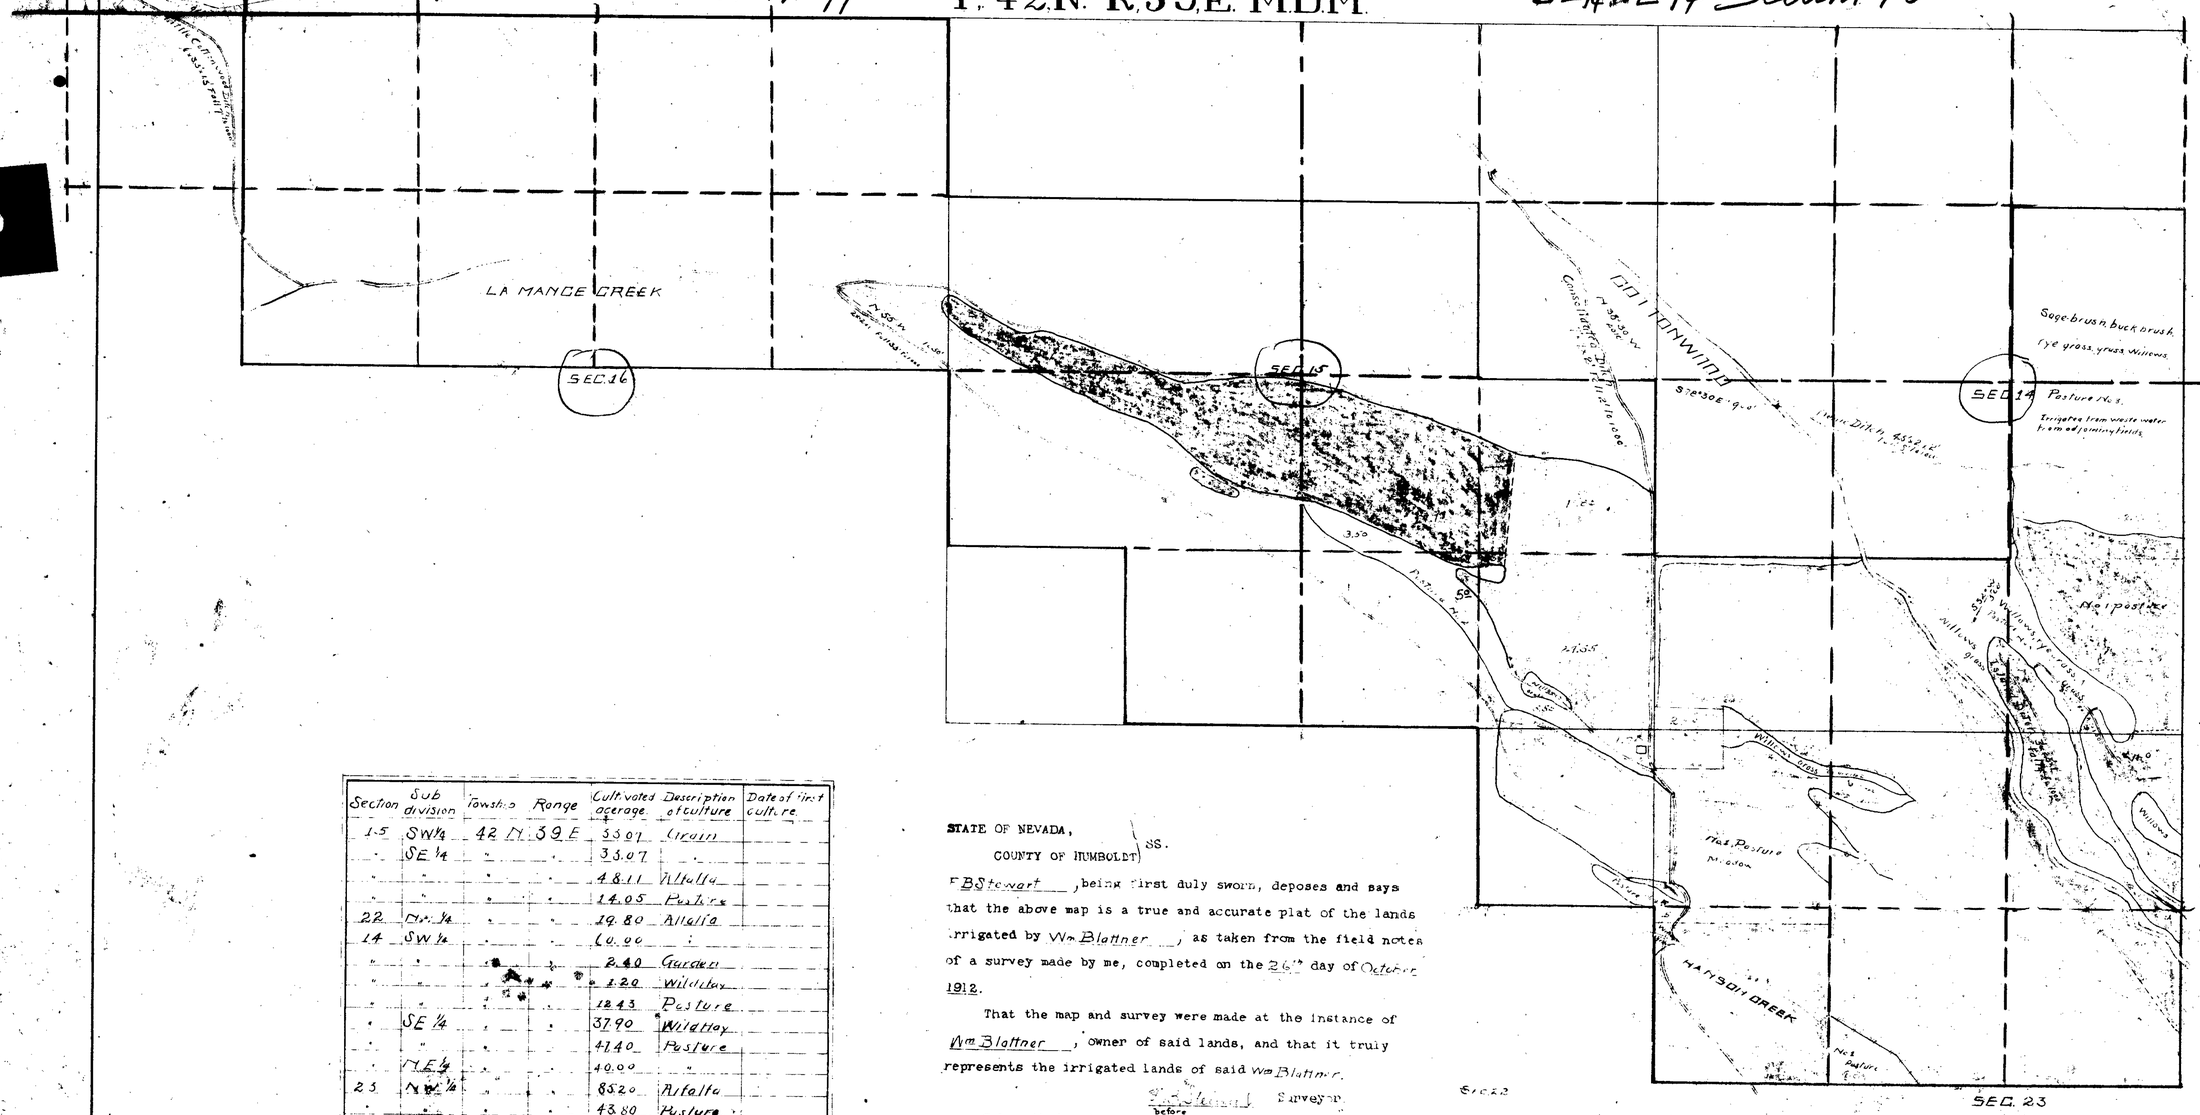

Section	Sub division	Township	Range	Cultivated acerage	Description of culture	Date of first culture
15	SW¼	42 N	39 E	33.07	Grain	
"	SE¼	"	"	33.07	"	
"	"	"	"	48.11	Alfalfa	
"	"	"	"	14.05	Pasture	
22	NW¼	"	"	19.80	Alfalfa	
14	SW¼	"	"	60.00	"	
"	"	"	"	2.40	Garden	
"	"	"	"	1.20	Wildhay	
"	"	"	"	12.43	Pasture	
"	SE¼	"	"	37.90	Wildhay	
"	"	"	"	41.40	Pasture	
"	NE¼	"	"	40.00	"	
23	NW¼	"	"	85.20	Alfalfa	
"	"	"	"	43.80	Pasture	
"	"	"	"	27.80	Wildhay	
"	"	"	"	3.20	Garden	
"	NE¼	"	"	35.80	Wildhay	
"	"	"	"	41.30	Alfalfa	

Note: Discrepancy of 2.50 acres in subdivision acreage due to rounding off. Corrected by Consolidated title

STATE OF NEVADA,
COUNTY OF HUMBOLDT } SS.

F B Stewart, being first duly sworn, deposes and says that the above map is a true and accurate plat of the lands irrigated by Wm Blattner, as taken from the field notes of a survey made by me, completed on the 26th day of October 1912.

That the map and survey were made at the instance of Wm Blattner, owner of said lands, and that it truly represents the irrigated lands of said Wm Blattner.

F B Stewart Surveyor.

Subscribed and sworn to before me, this 9th day of Nov 1912.

J B Case
Notary Public, in and for Humboldt County, Nevada.

Certificate No. 2856 Issued April 4, 1945

Map to accompany application by arnold V. Schwartz to change 0654 D

PROPERTY OF
~~WM. BLATTNER~~
IRRIGATED FROM
~~COTTONWOOD~~, LITTLE COTTONWOOD
PARADISE VALLEY
NEVADA
Scale 1 in = 400 Ft

Opp No 11093

FILED April 25, 1944