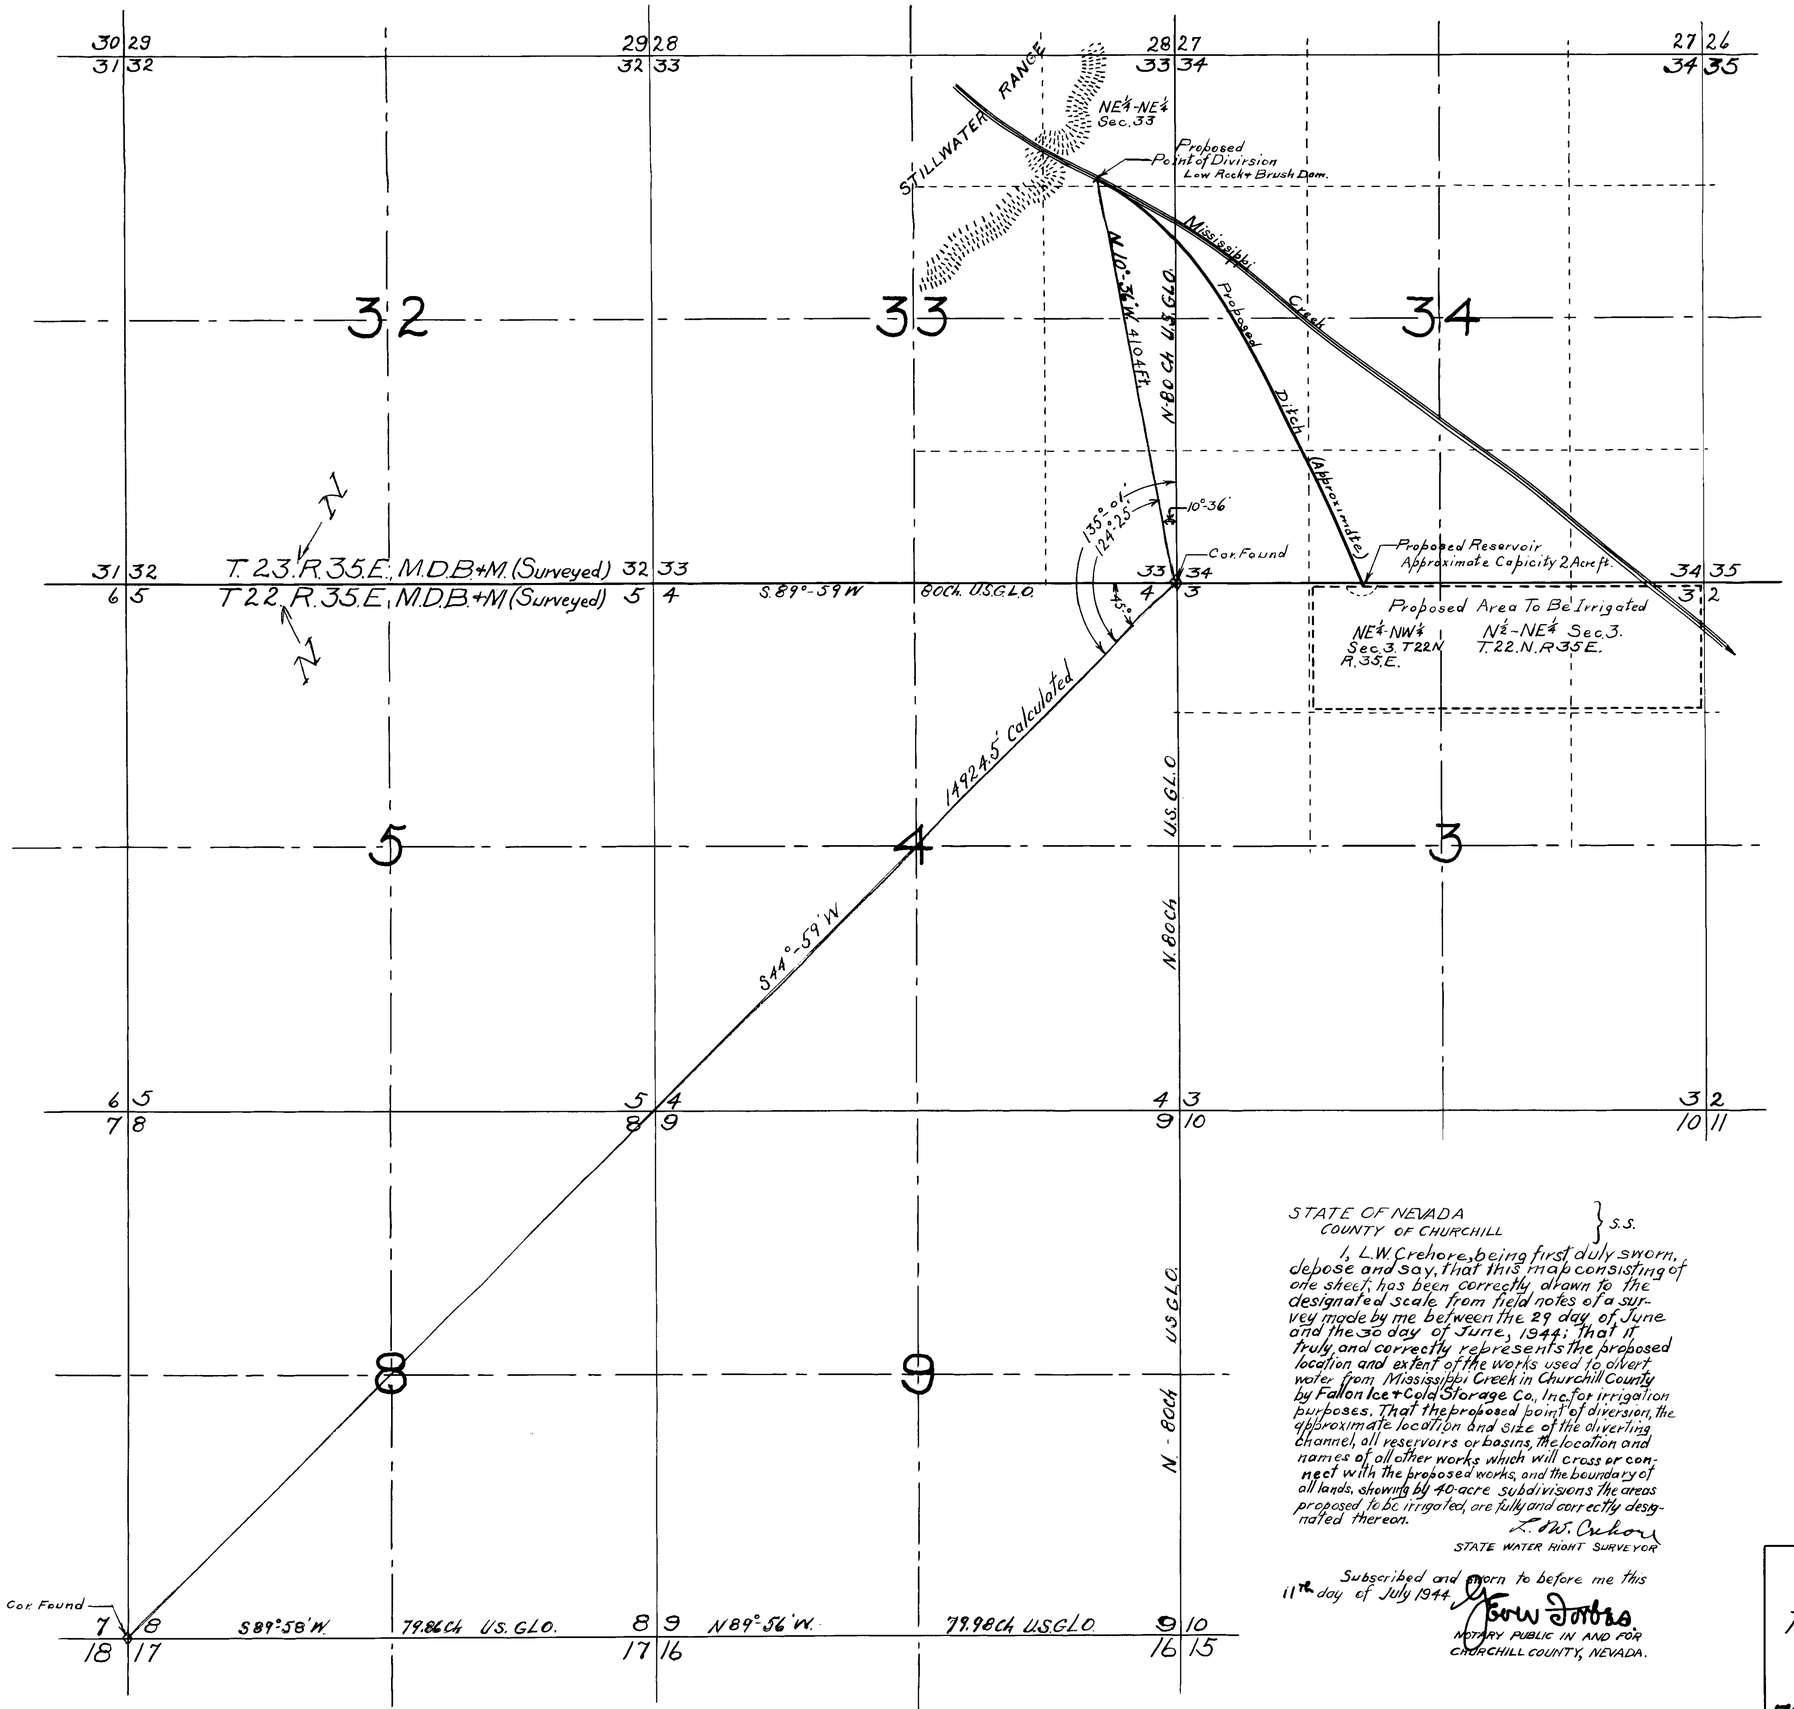

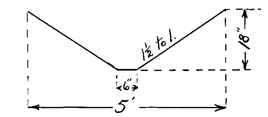

Proposed Ditch Cross Section

Note: If found necessary to prevent excessive loss through seepage ditch will be cemented where required.

STATE OF NEVADA
COUNTY OF CHURCHILL } S.S.

I, L.W. Crehore, being first duly sworn, depose and say, that this map consisting of one sheet, has been correctly drawn to the designated scale from field notes of a survey made by me between the 29 day of June and the 30 day of June, 1944; that it truly and correctly represents the proposed location and extent of the works used to divert water from Mississippi Creek in Churchill County by Fallon Ice + Cold Storage Co., Inc. for irrigation purposes. That the proposed point of diversion, the approximate location and size of the diverting channel, all reservoirs or basins, the location and names of all other works which will cross or connect with the proposed works, and the boundary of all lands, showing by 40-acre subdivisions the areas proposed to be irrigated, are fully and correctly designated thereon.

L. W. Crehore
STATE WATER RIGHT SURVEYOR

Subscribed and sworn to before me this 11th day of July 1944.

Edw. Forbes
NOTARY PUBLIC IN AND FOR CHURCHILL COUNTY, NEVADA.

Sept. 19, 1944

SCALE: 1 IN. = 800 FT.

0 500 1000 2000 3000 4000

MAP TO ACCOMPANY
APPLICATION TO APPROPRIATE WATER FOR IRRIGATION BY FALLON ICE COLD STORAGE Co. Inc. FROM MISSISSIPPI CREEK

11099