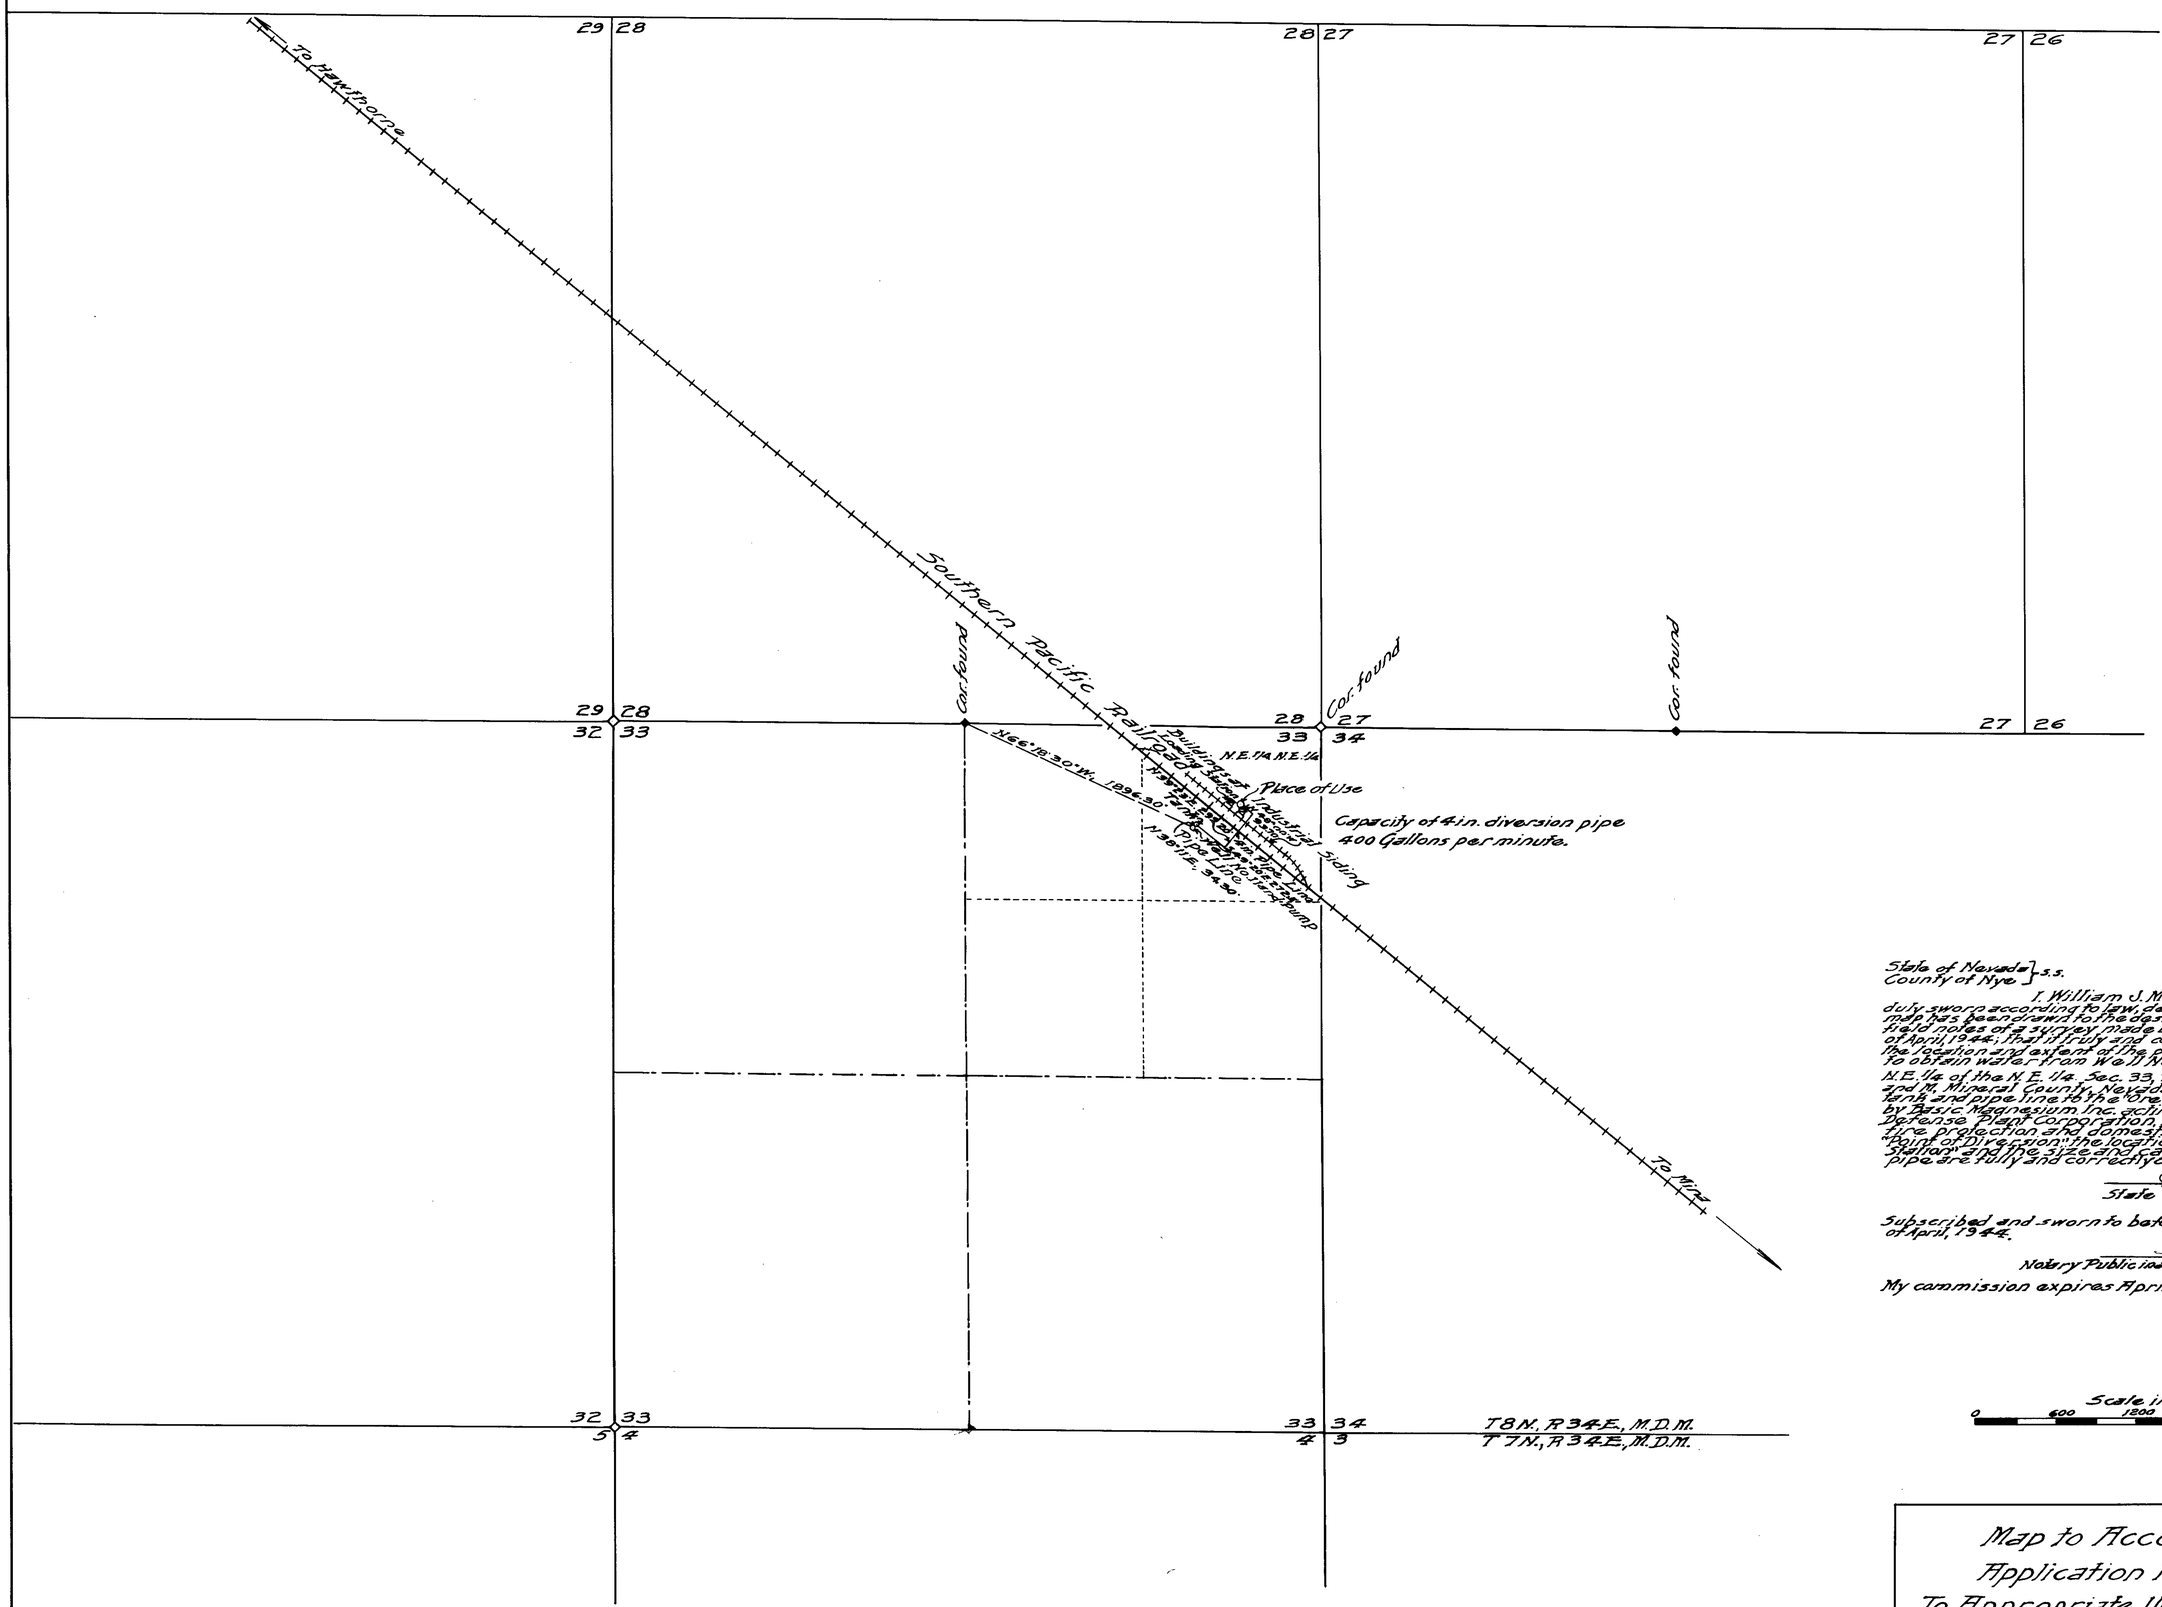

State of Nevada } s.s.
County of Nye }

I, William J. Moran, being first duly sworn according to law, deposes and say that this map has been drawn to the designated scale from field notes of a survey made by me on the 11th day of April, 1944; that it truly and correctly represents the location and extent of the proposed works used to obtain water from Well No. 11, situated in the N.E. 1/4 of the N.E. 1/4 Sec. 33, T8N, R34E, M.D.B and M, Mineral County, Nevada, and the storage tank and pipe line to the "Ore Loading Station" by Basic Magnesium Inc. acting for and on behalf of Defense Plant Corporation for plant operation, fire protection and domestic purposes; that the "Point of Diversion" the location of the "Ore Loading Station" and the size and capacity of the diversion pipe are fully and correctly designated thereon.

William J. Moran.
State Water Right Surveyor.

Subscribed and sworn to before me, this 22nd day of April, 1944.

Helen Irving
Notary Public in and for Nye County, Nevada.

My commission expires April 14, 1947.

May 2, 1944

Map to Accompany
Application No.
To Appropriate Underground Water
for
Mining, Milling and Domestic Purposes
By
Basic Magnesium, Inc.

Ga-A-44

11114