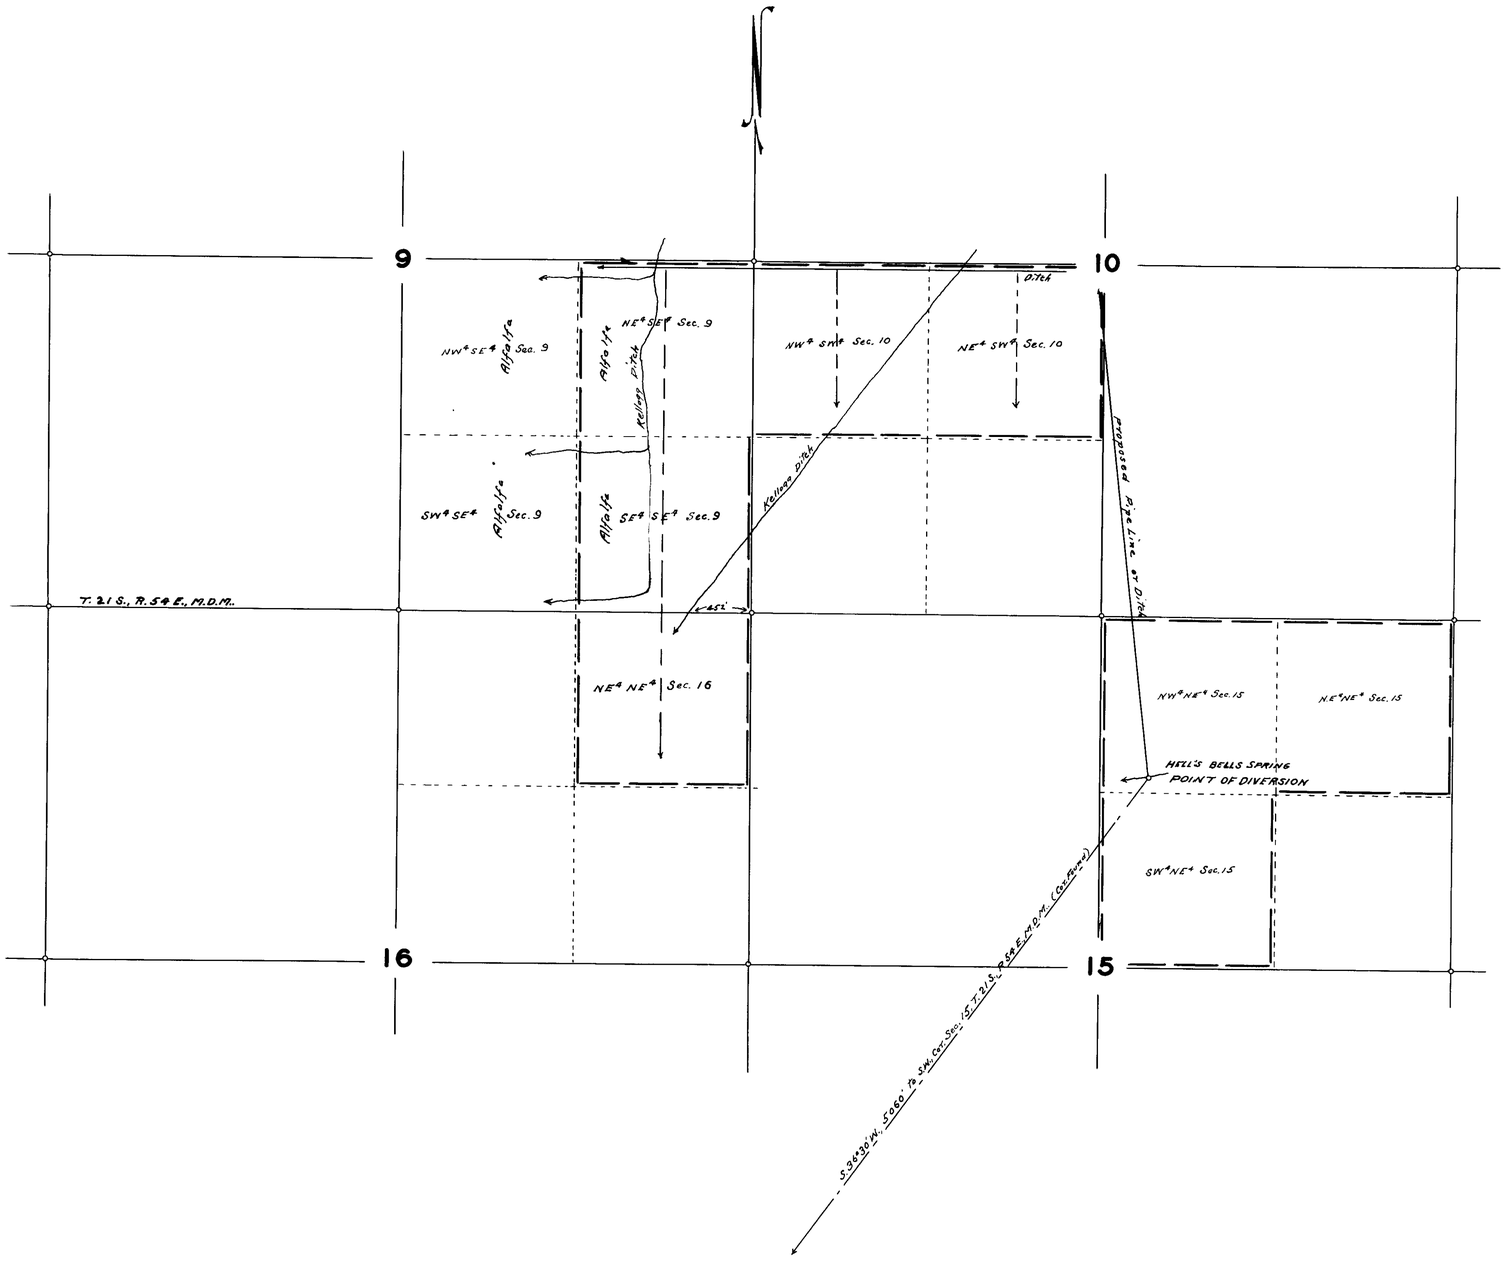

STATE OF NEVADA
COUNTY OF ESMERALDA } S.S.

I, Ed. S. Giles, being first duly sworn, depose and say that this map consisting of one sheet, has been correctly drawn to the designated scale from field notes of a survey made by me on the twelfth day of April, 1944; that it truly and correcly represents the proposed location and extent of the works used to divert water from Hell's Bells Spring in Nye County by Loretta Rooker for Agricultural purposes: That the proposed point of diversion, the approximate position of the diverting pipe line or ditch, location and names of all other works which will cross or connect with the proposed works and the boundaries of all lands, showing by forty acre subdivisions, the location of the point of diversion, development and place of use, are fully and correctly designated thereon.

Ed. S. Giles

STATE WATER RIGHT SURVEYOR

Subscribed and sworn to before me this 8th day of June, 1944.

Amy Robinson
CLERK OF DISTRICT COURT.

SCALE 1 IN. = 800 FT.

0 FT. 100 200 300 400 500 600 800 1200 1600

June 13, 1944

JUN 13 44

MAP TO ACCOMPANY
APPLICATION TO APPROPRIATE WATER
FOR
IRRIGATION
BY
LORETTA ROOKER
FROM
HELL'S BELLS SPRING.

11117