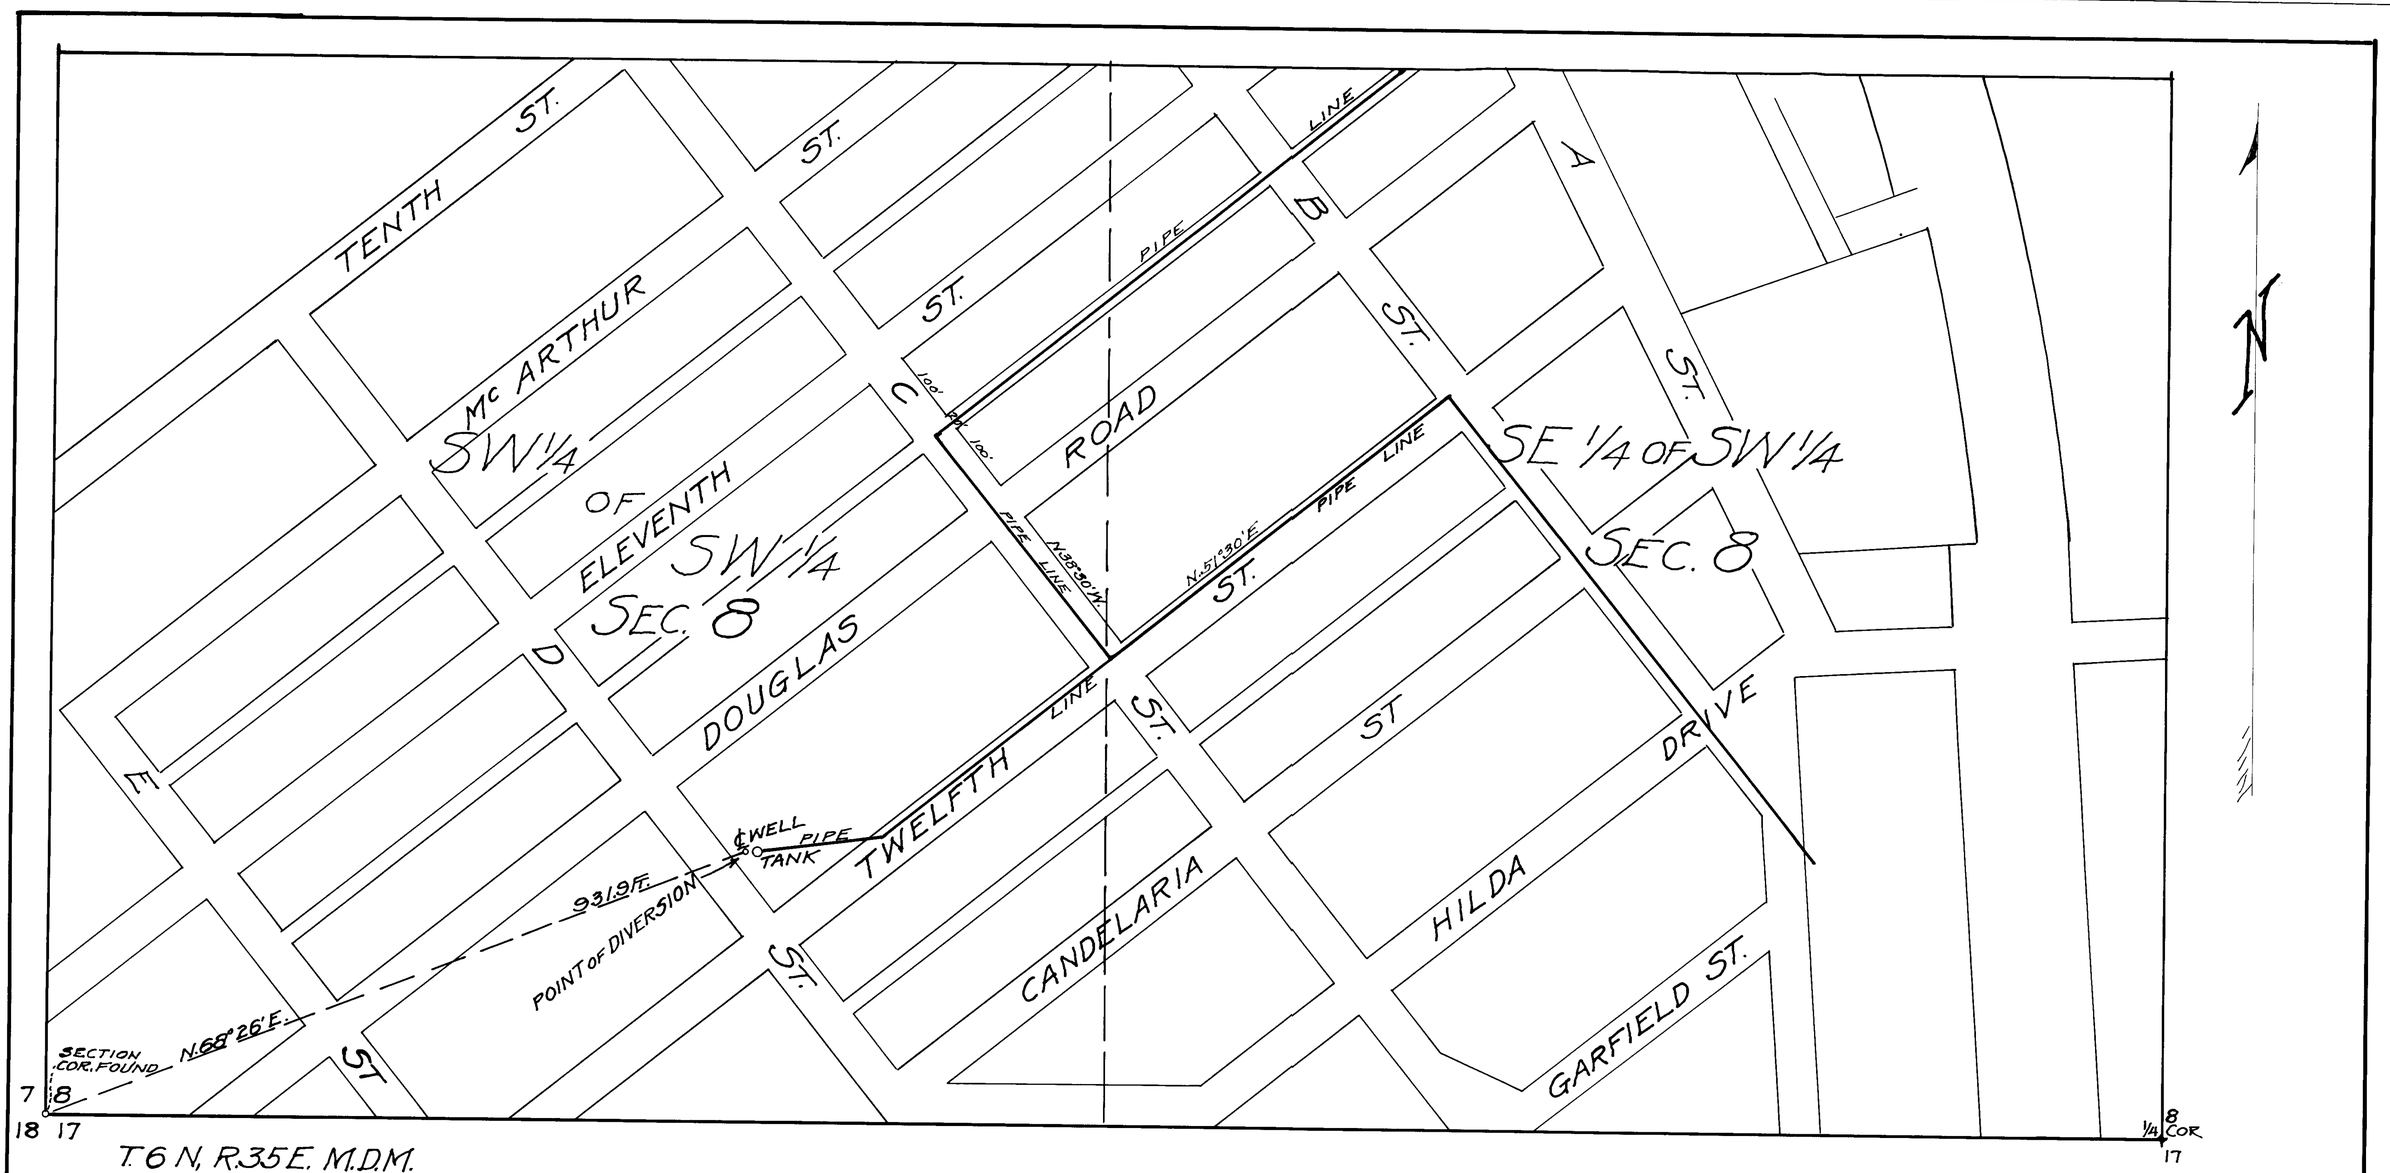

T.6 N, R.35 E. M.D.M.

ENGINEER'S CERTIFICATE

State of Nevada }
County of Mineral } ss.

I, L. B. Spencer, being first duly sworn, depose and say, that this map has been correctly drawn to the designated scale from the field notes of a survey made by me on May 7th, 1944, that it truly and correctly represents the location and extent of the proposed works used to divert water from Underground source by means of a well, in Mineral County, Nev. by M. C. Sinnott for Domestic Purposes within the Town of Mina. That the Point of Diversion, location of Proposed Tank and Pipe Line and all other works connected therewith are fully and correctly shown

State Water-Right Surveyor.

Subscribed and sworn to before me this 11th day of May, 1944.

Notary Public in and for Mineral County, Nevada.
My Commission expires July 7th 1944

SEAL.

May 12, 1944

CERTIFICATE No. 1208 ISSUED 6/17/85

SCALE IN FEET.
0 100 200 300 400 500

MAP
TO ACCOMPANY APPLICATION TO APPROPIATE WATER FOR DOMESTIC PURPOSES
BY M. C. SINNOTT
FROM UNDERGROUND SOURCE
AT MINA, MINERAL COUNTY, NEVADA.

SCALE 1"=100 FT.

SURVEYED MAY 7, 1944.
BY L. B. SPENCER
STATE WATER-RIGHT SURVYR
MINA, NEVADA.

11119