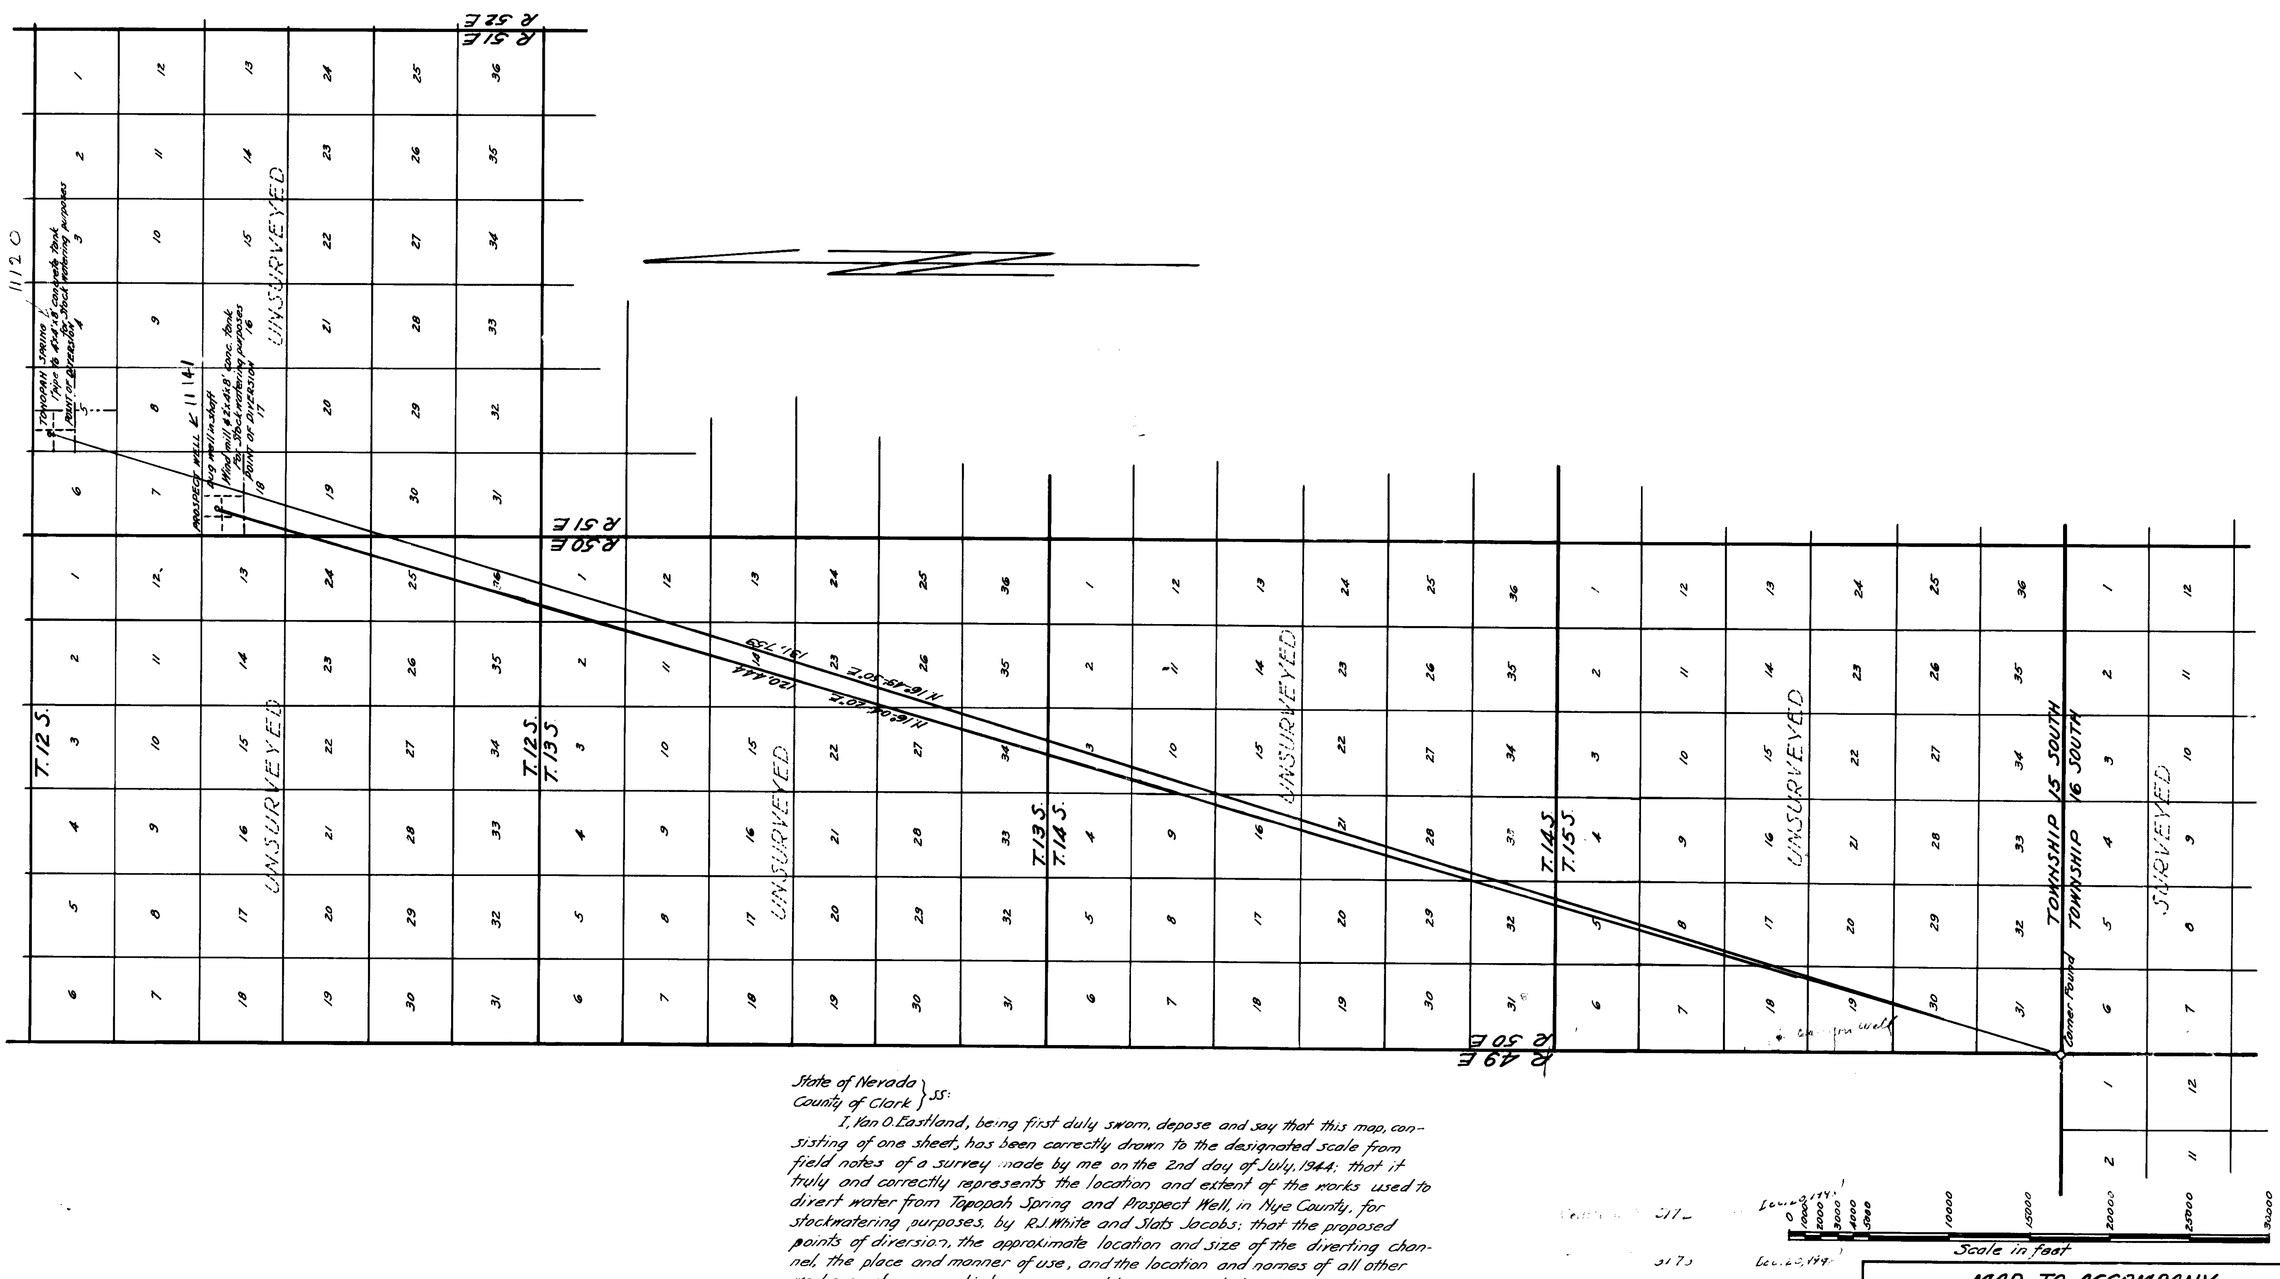

State of Nevada }
County of Clark } SS:

I, Van O. Eastland, being first duly sworn, depose and say that this map, consisting of one sheet, has been correctly drawn to the designated scale from field notes of a survey made by me on the 2nd day of July, 1944; that it truly and correctly represents the location and extent of the works used to divert water from Tonopah Spring and Prospect Well, in Nye County, for stockwatering purposes, by R.J. White and Slats Jacobs; that the proposed points of diversion, the approximate location and size of the diverting channel, the place and manner of use, and the location and names of all other works or streams which are crossed by, or connected with, the said works, are fully and correctly designated thereon.

Van O. Eastland
STATE WATER RIGHT SURVEYOR

Subscribed and sworn to before me this 14th day of July 1944.

Camellia L. Butler
NOTARY PUBLIC IN AND FOR CLARK COUNTY, NEVADA

My commission expires October 16, 1945

July 27, 1944

MAP TO ACCOMPANY
APPLICATION TO APPROPRIATE WATER
FOR
STOCK WATERING PURPOSES
BY
R.J. WHITE & SLATS JACOBS
FROM
TONOPAH SPRING & PROSPECT WELL
NYE COUNTY - NEVADA
Applications Nos 11120 &

Place in 11120 11141