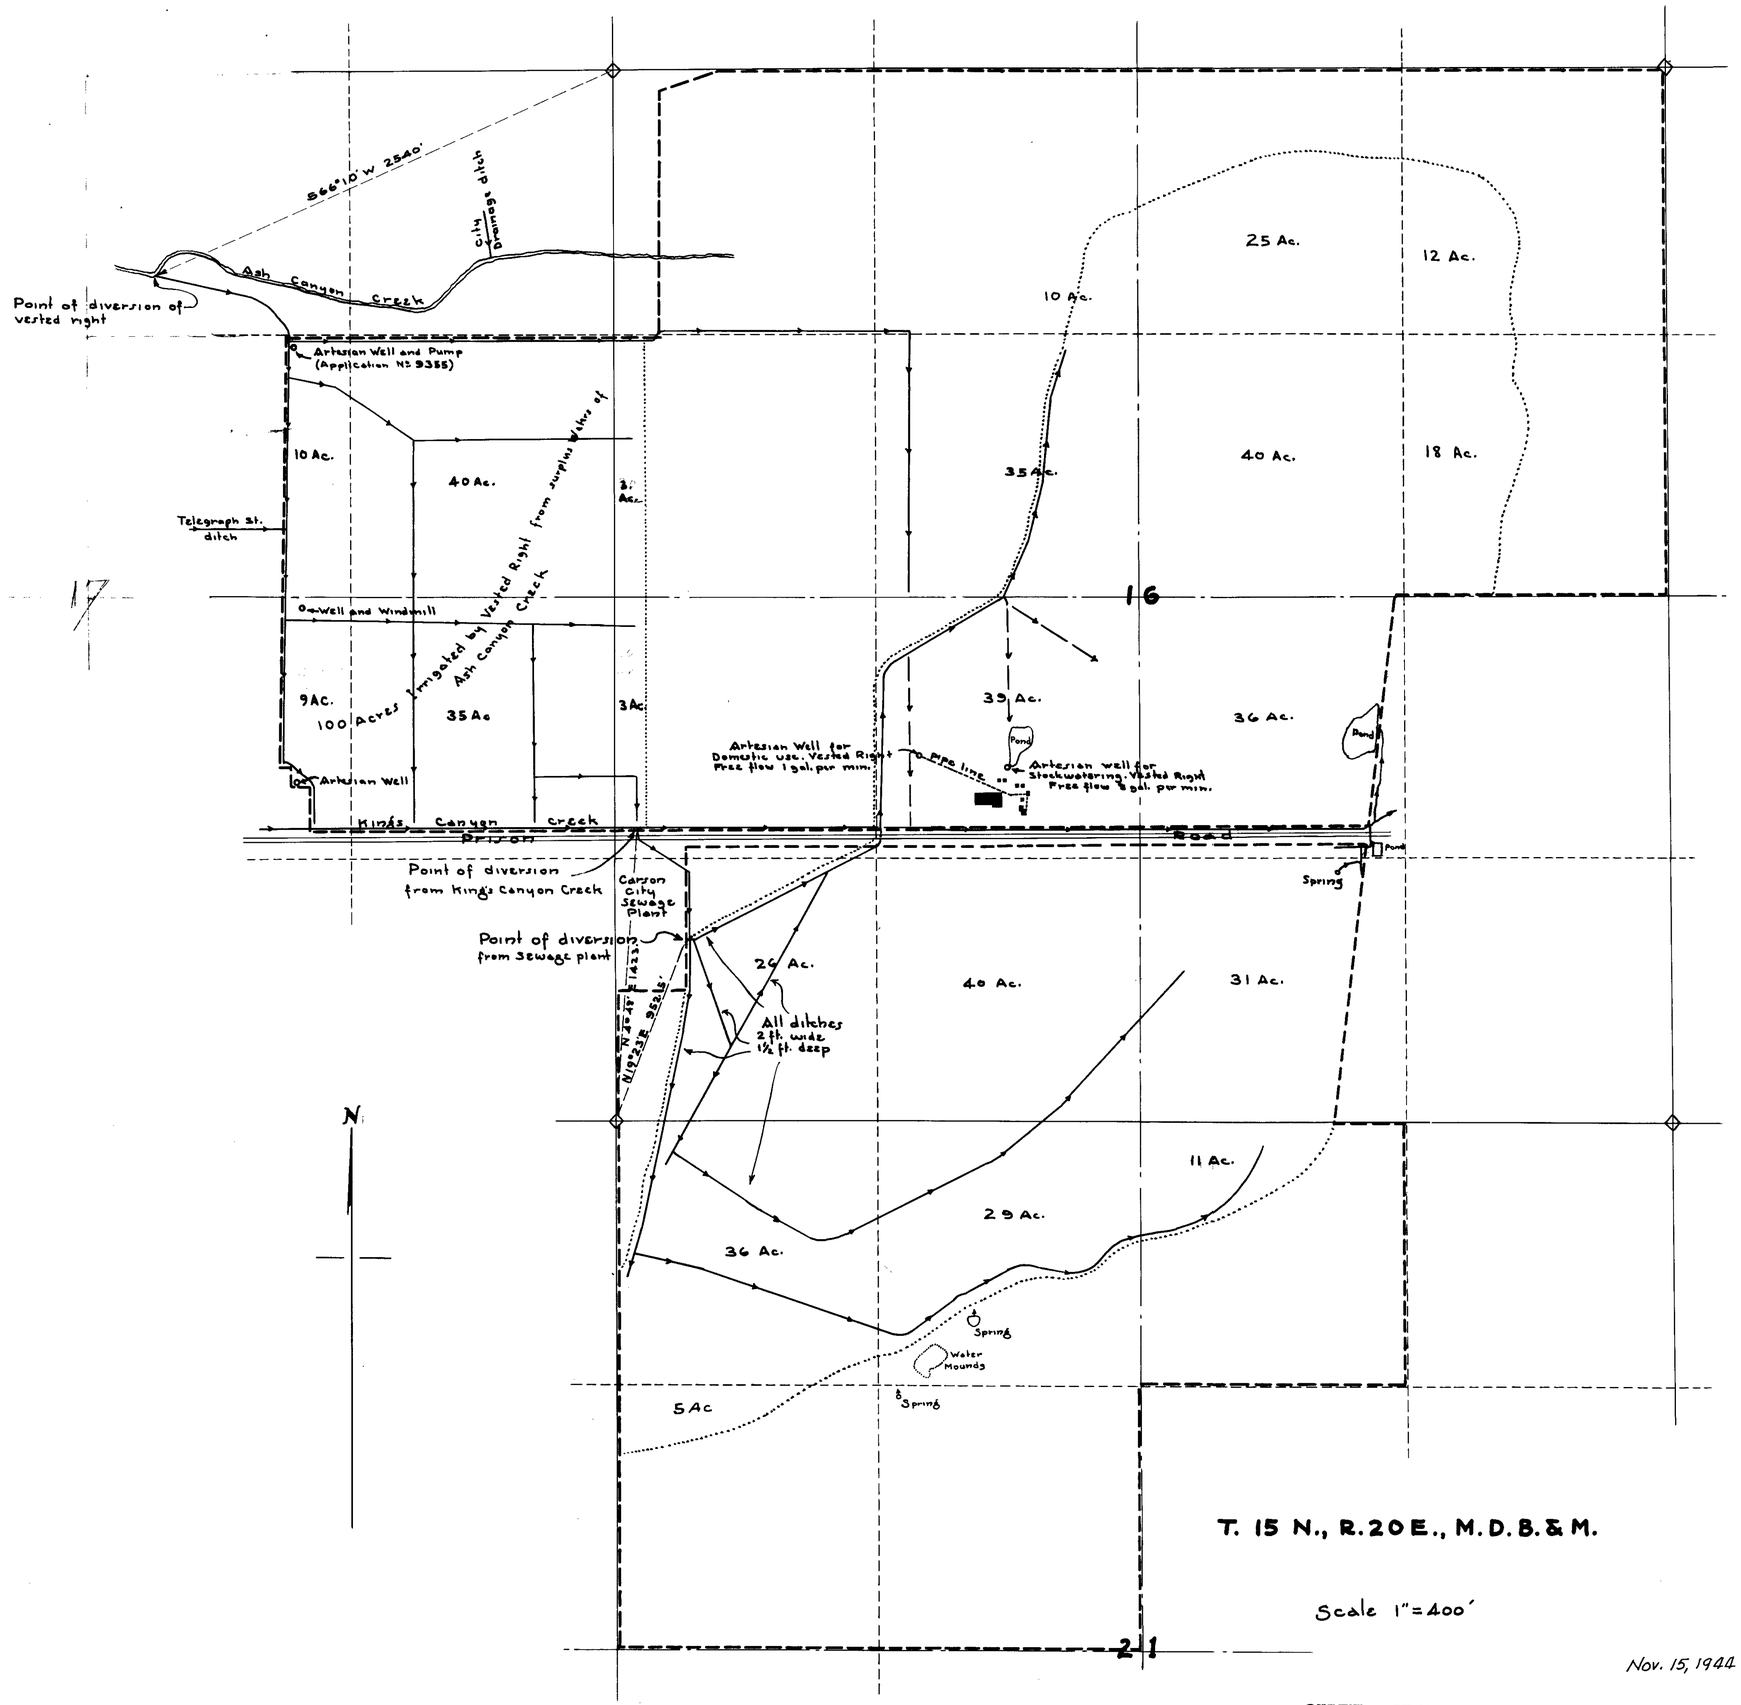

STATE OF NEVADA, }
COUNTY OF ORMSBY } SS

I, Harry E. Mac Nelly, being first duly sworn, depose and say that this map has been correctly drawn to the designated scale from field notes of a survey made by me between the 1st day of July and the 31st day of October, 1944, that it truly and correctly represents the location and extent of the existing works used to divert water from the Carson City Sewage Disposal Plant in Ormsby County, by Simone Lompa, for irrigation purposes. That the point of diversion, the approximate location and size of the diverting channel, all reservoirs or basins, the location and names of all other works which will cross or connect with the proposed works, and the boundary of all lands, showing by 40 acre subdivisions the areas proposed to be irrigated, are fully and correctly designated thereon.

Harry E. Mac Nelly
State Water Right Surveyor

Subscribed and sworn to before me this 15th day of November, 1944.

C. E. Mee
My Commission Expires July 9, 1945
Notary Public in and for Ormsby County, Nevada.

MAP TO ACCOMPANY APPLICATION NO. 11133 TO APPROPRIATE WATER FOR IRRIGATION BY SIMONE LOMPA FROM CARSON CITY SEWAGE PLANT

Nov. 15, 1944

CERTIFICATE No. ISSUED

02328 Place in → 11133