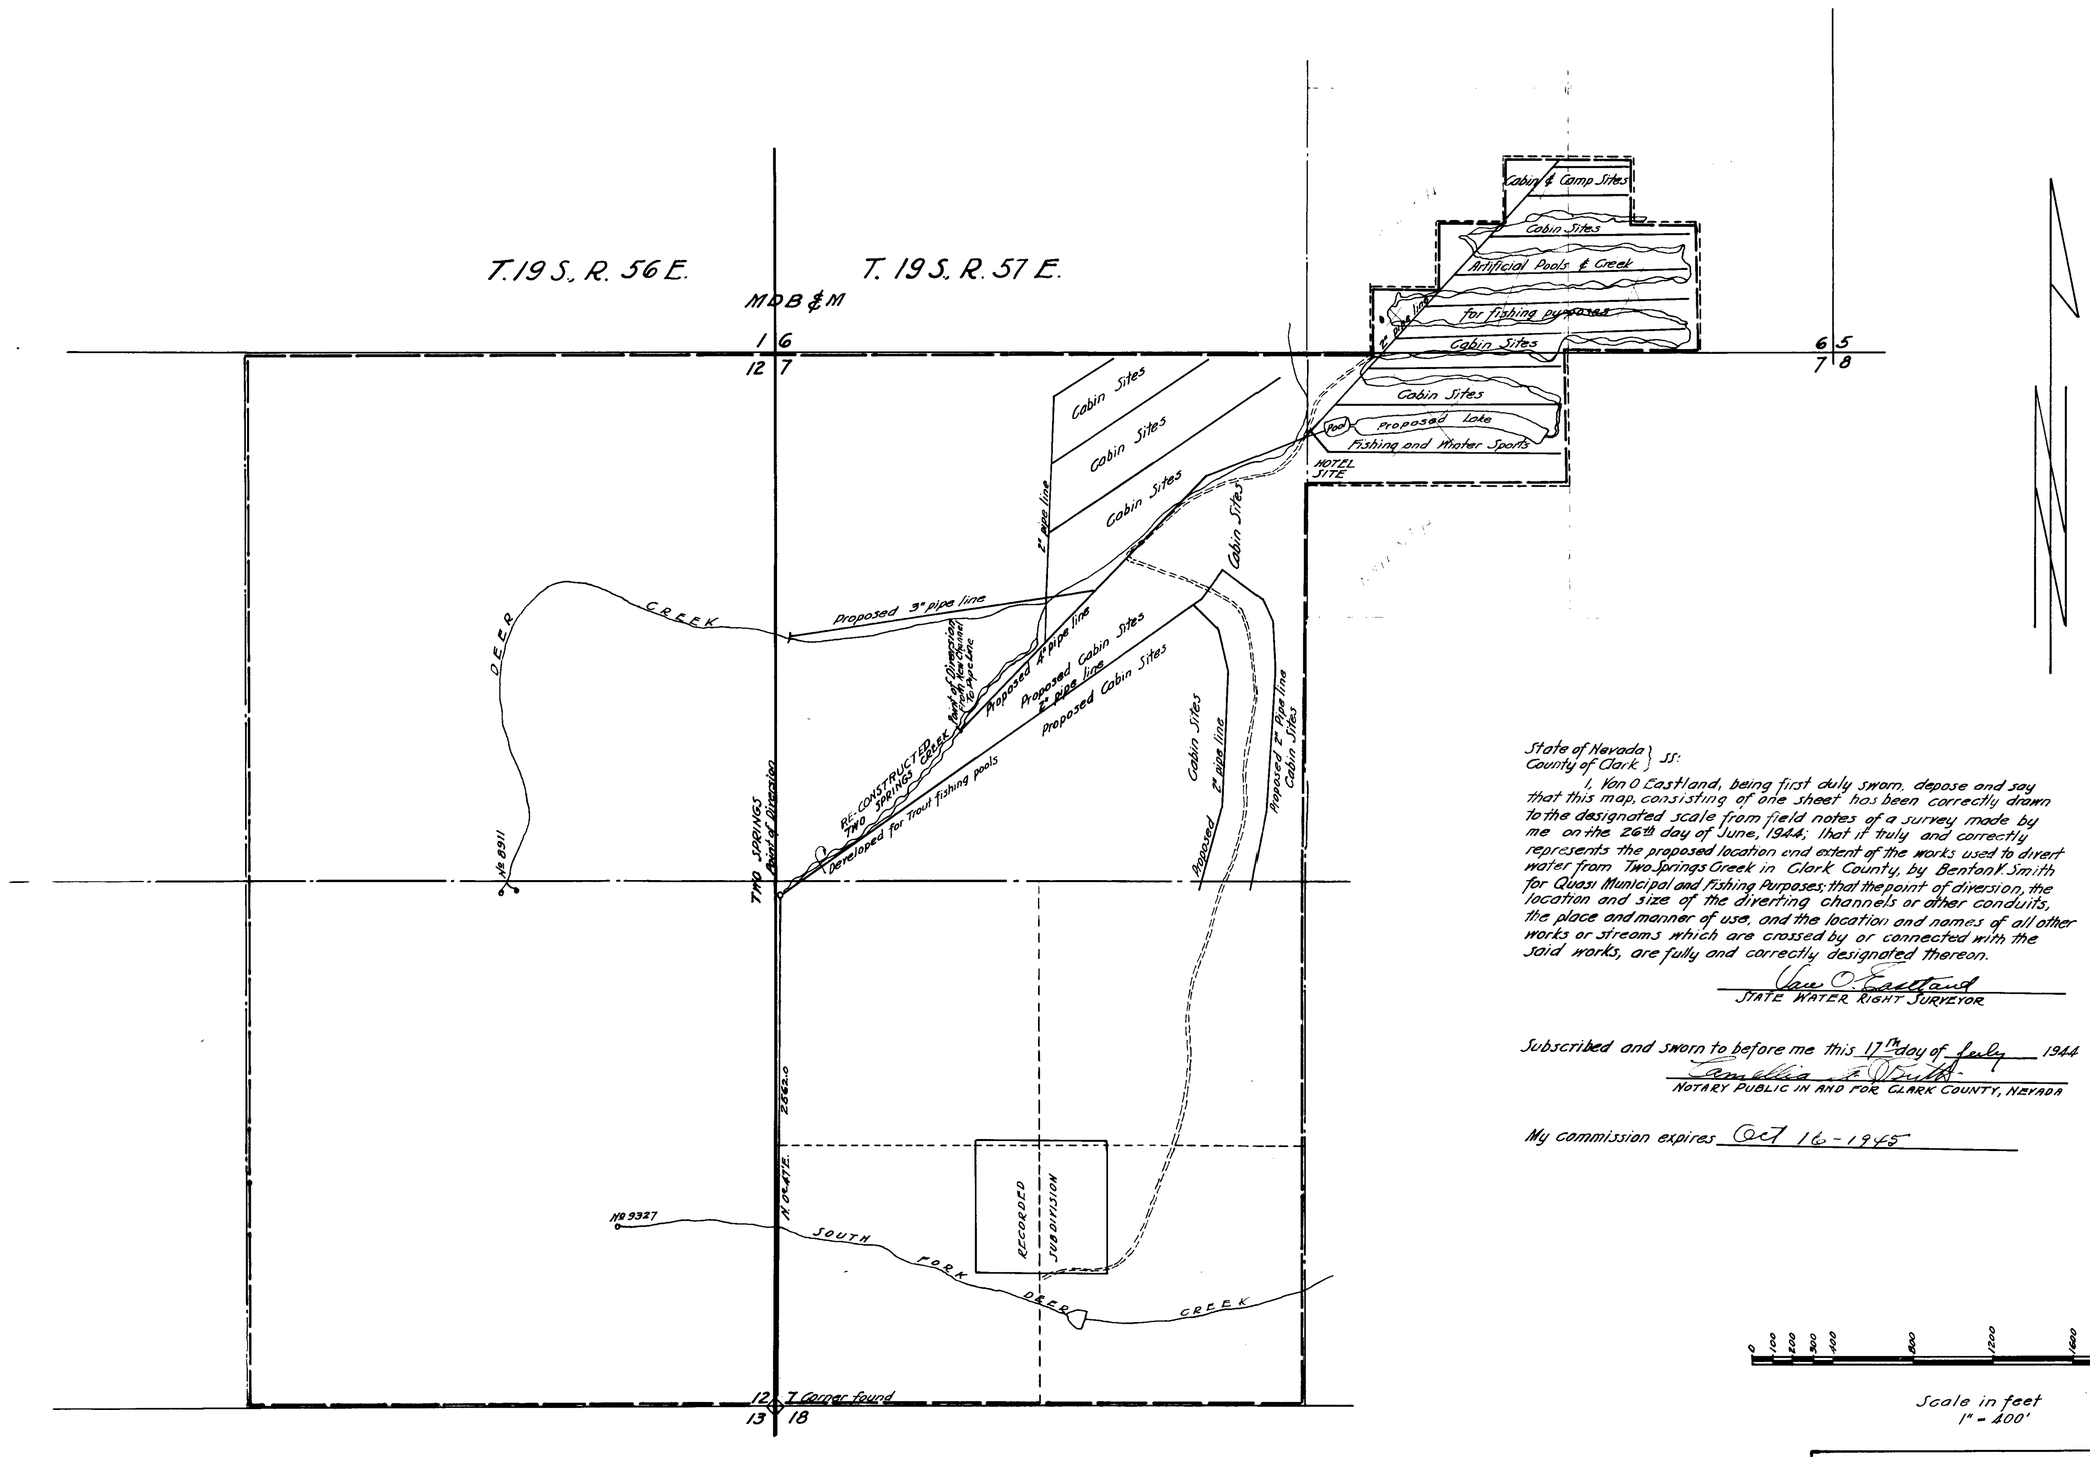

State of Nevada } ss:
County of Clark }

I, Van O. Eastland, being first duly sworn, depose and say that this map, consisting of one sheet has been correctly drawn to the designated scale from field notes of a survey made by me on the 26th day of June, 1944; that it truly and correctly represents the proposed location and extent of the works used to divert water from Two Springs Creek in Clark County, by Benton V. Smith for Quasi Municipal and Fishing Purposes; that the point of diversion, the location and size of the diverting channels or other conduits, the place and manner of use, and the location and names of all other works or streams which are crossed by or connected with the said works, are fully and correctly designated thereon.

Van O. Eastland
STATE WATER RIGHT SURVEYOR

Subscribed and sworn to before me this 17th day of July 1944

Amelia M. Smith
NOTARY PUBLIC IN AND FOR CLARK COUNTY, NEVADA

My commission expires Oct 16-1945

0 100 200 300 400 800 1200 1600 2000 2400

Scale in feet
1" = 400'

July 27, 1944

MAP TO ACCOMPANY APPLICATION TO APPROPRIATE WATER FOR
QUASI MUNICIPAL & FISHING PURPOSES
by BENTON V. SMITH
from TWO SPRINGS CREEK
a tributary of DEER CREEK
CLARK COUNTY- NEVADA
APPLICATION No

11140