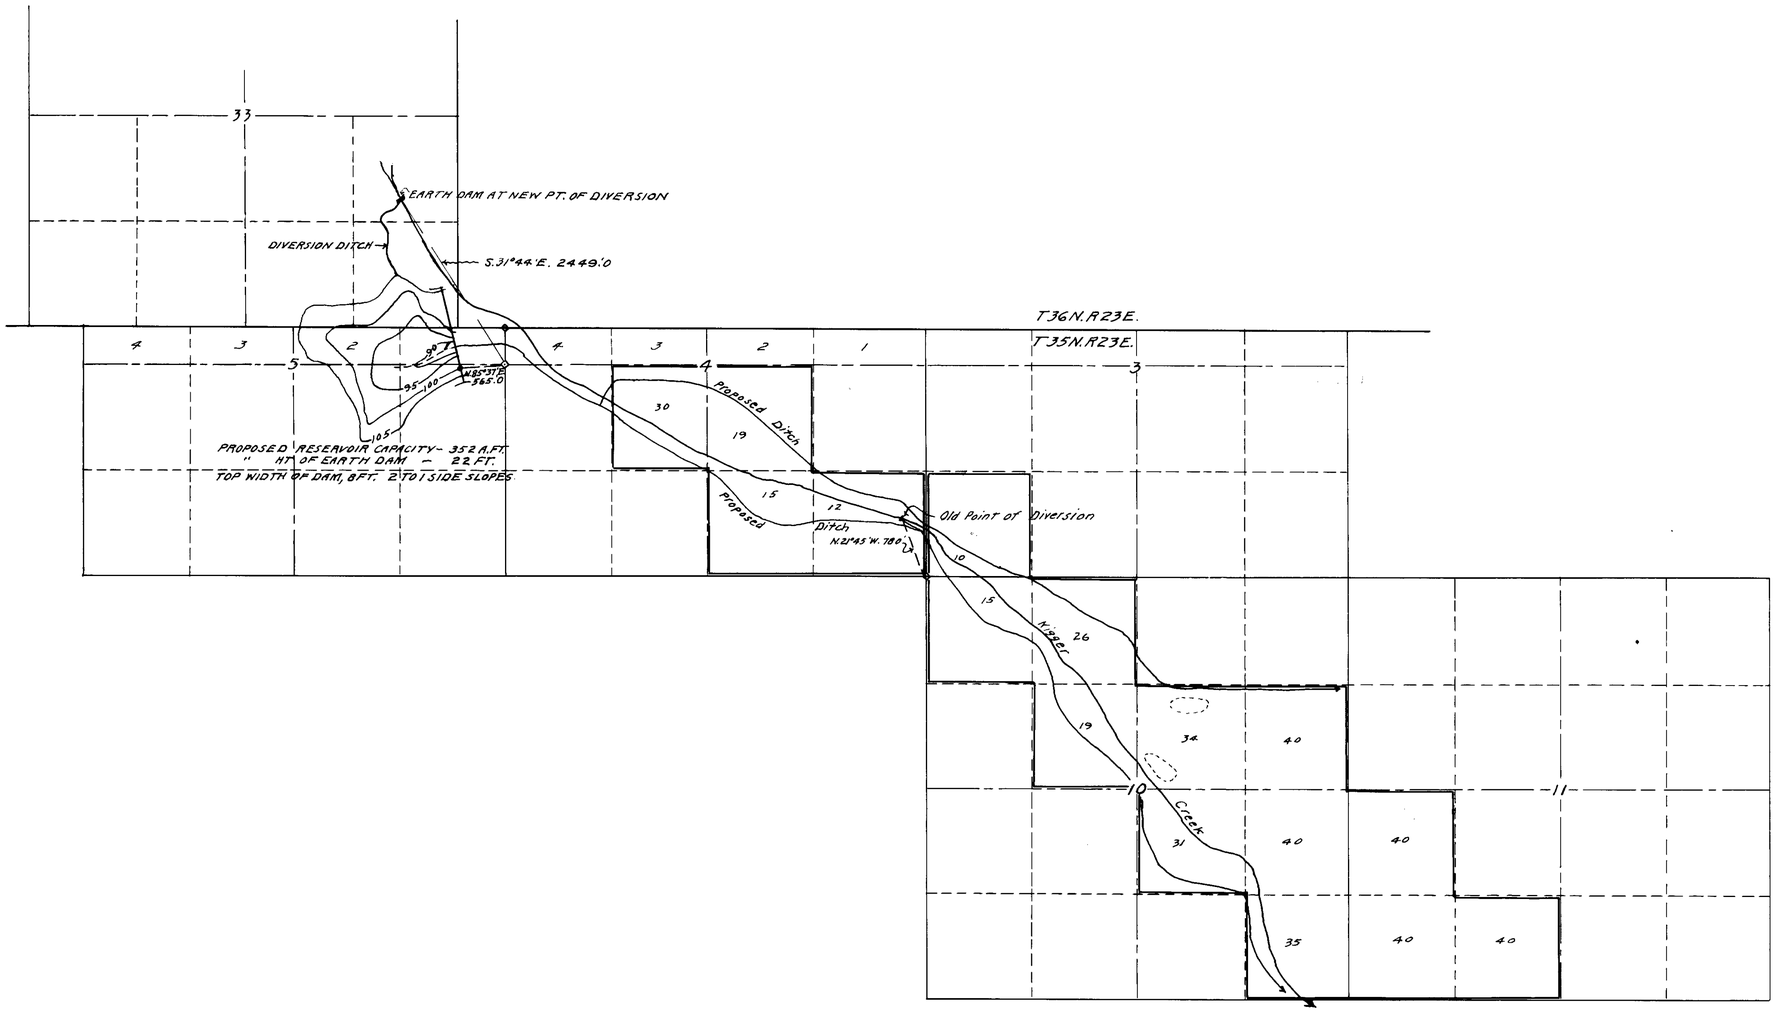

State of Nevada, }
County of Washoe } ss.

I, C.V. Taylor, being first duly sworn, depose and say that this map is a true and accurate plat of the land and proposed irrigation works of O.D. Iveson as taken from the field notes of a survey made by me, completed on the 30th day of November, 1943; that such survey was made at the instance of O.D. Iveson; that the map represents the works described in his application to change the point of diversion and place of use of water heretofore appriated under Application No. 10,517, together with streams and ditches in the immediate vicinity.

Clyde V. Taylor,
State Water-right Surveyor.

Subscribed and sworn to before me this 10th day of March, 1944. Edna Williams

Notary Public in and for Washoe County, Nevada.

0' 1000' 2000' 3000' 4000

MAP TO ACCOMPANY APPLICATION TO CHANGE POINT OF DIVERSION AND PLACE OF USE OF WATER FOR IRRIGATION AND DOMESTIC USES BY O.D. IVESON, FROM NIGGER CREEK.

WASHOE COUNTY, NEVADA.

July 29, 1944

38332 11145