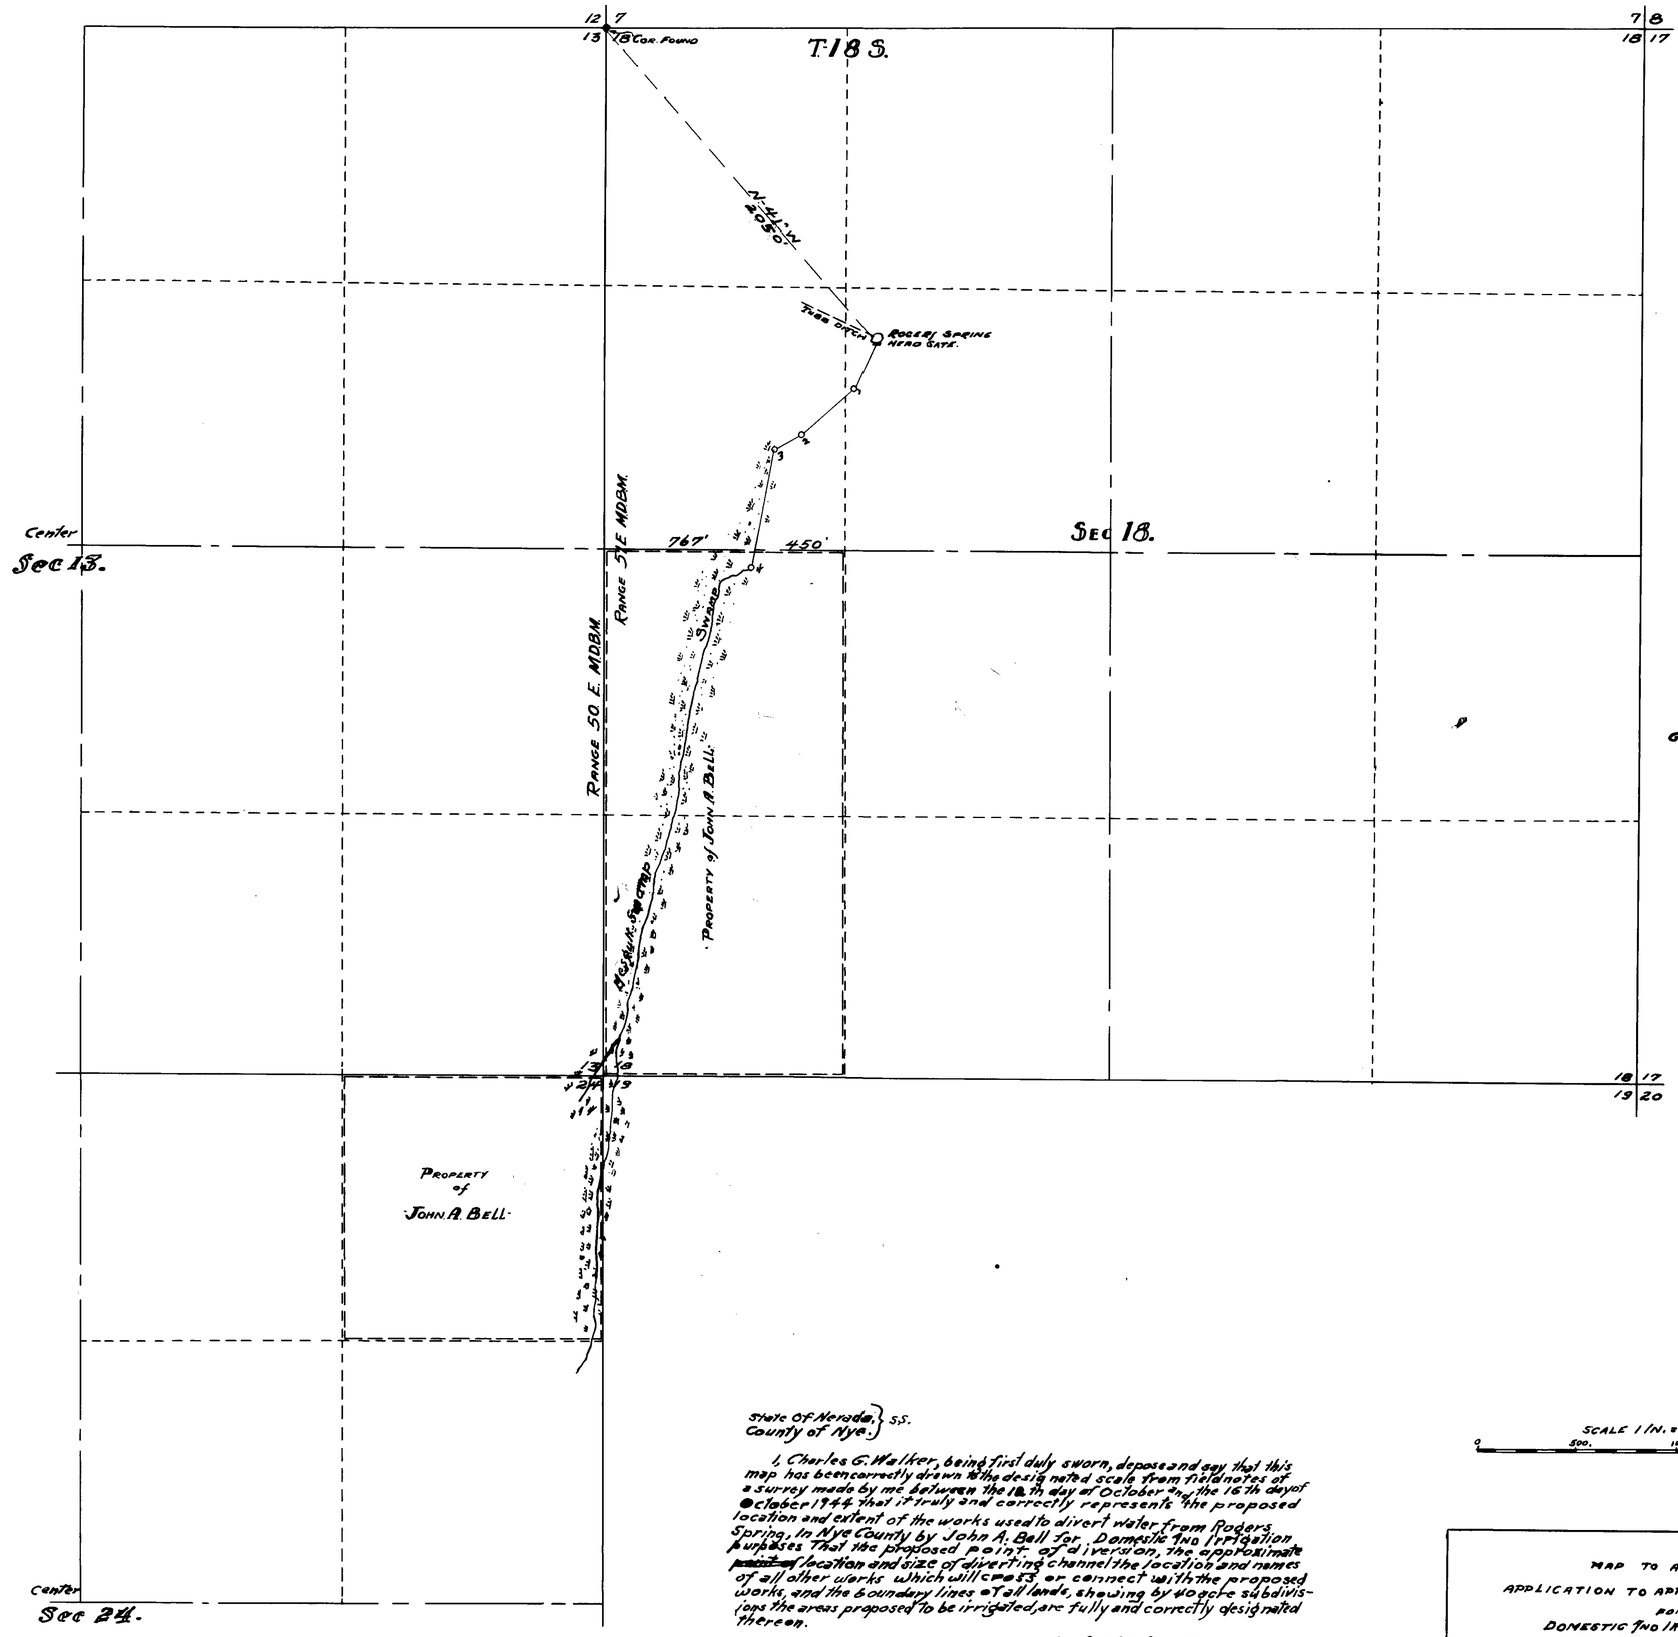

TRAVERSE MEANDER NOTES.

From	Course	Dist. Ft.	To
Head	N.41°W.	2050.	Cor. Found
Head	S.85°W.	250.	01
01	S.49°W.	350	02
02	S.60°W.	150.	03
03	S.11°W.	600	04
04	S.70°W.	200.	
Thence Southerly along Swamp Channel Laterals where Desired.			
Grade 10 Ft. Per. 1000			

DITCH
CROSS-SECTION

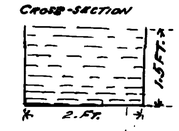

GRADE 10. FT. 1000. FT.

NORTH.

SCALE 1 IN. = 400 FT.
0 500. 1000. 1500. 2000.

State Of Nevada. } S.S.
County of Nye.

I, Charles G. Walker, being first duly sworn, depose and say that this map has been correctly drawn to the designated scale from fieldnotes of a survey made by me between the 10th day of October and the 16th day of October 1944 that it truly and correctly represents the proposed location and extent of the works used to divert water from Rogers Spring, in Nye County by John A. Bell for Domestic and Irrigation purposes That the proposed point of diversion, the approximate ~~point~~ location and size of diverting channel the location and names of all other works which will cross, or connect with the proposed works, and the boundary lines of all lands, showing by 40 acre subdivisions the areas proposed to be irrigated, are fully and correctly designated thereon.

Charles G. Walker
State Water Right Surveyor.

Subscribed and sworn to before me this 17 day of October, 1944.
Notary public, in and for Nye County, Nevada.
Wm. Audre
My commission expires: NOTARY PUBLIC In and for Nye County, Nevada

October 25, 1944

MAP TO ACCOMPANY
APPLICATION TO APPROPRIATE WATER
FOR
DOMESTIC AND IRRIGATION
PURPOSES
FROM ROGERS SPRING
BY
John A. Bell.

11169