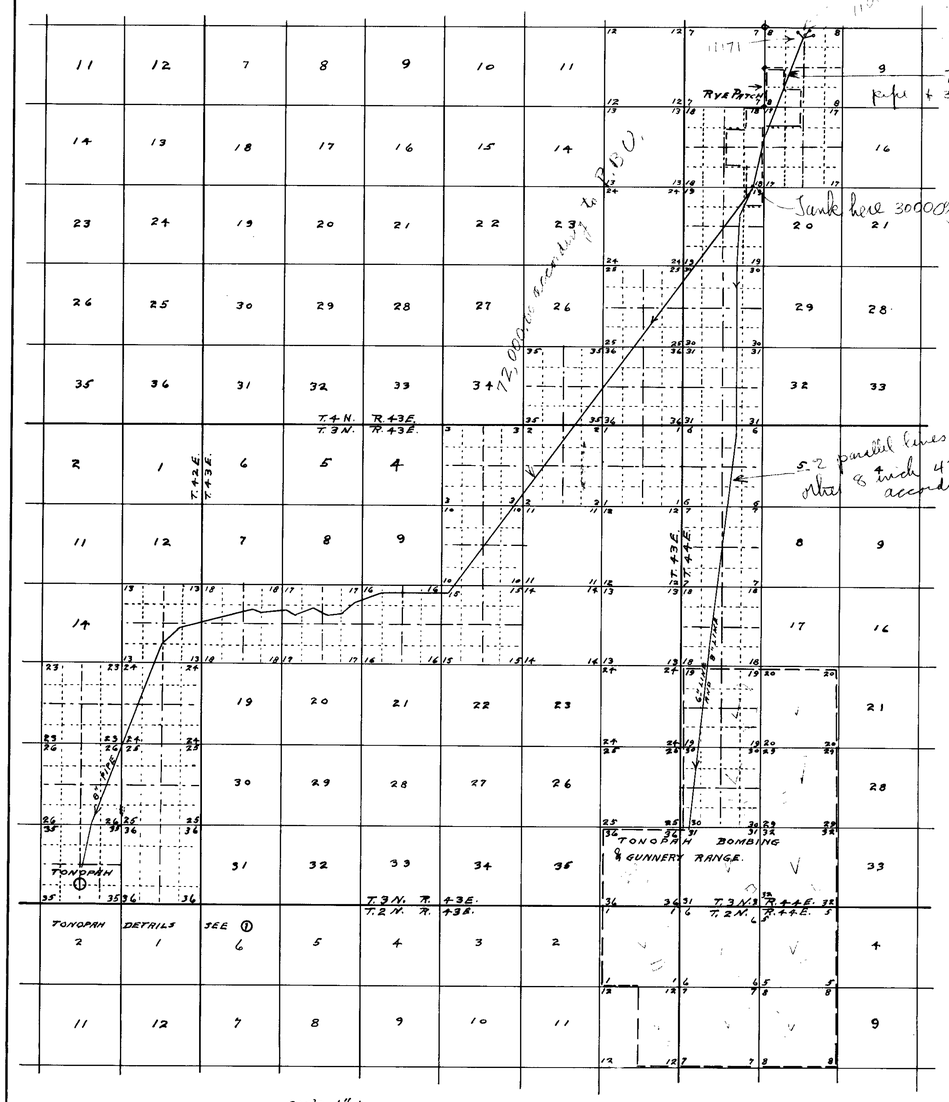

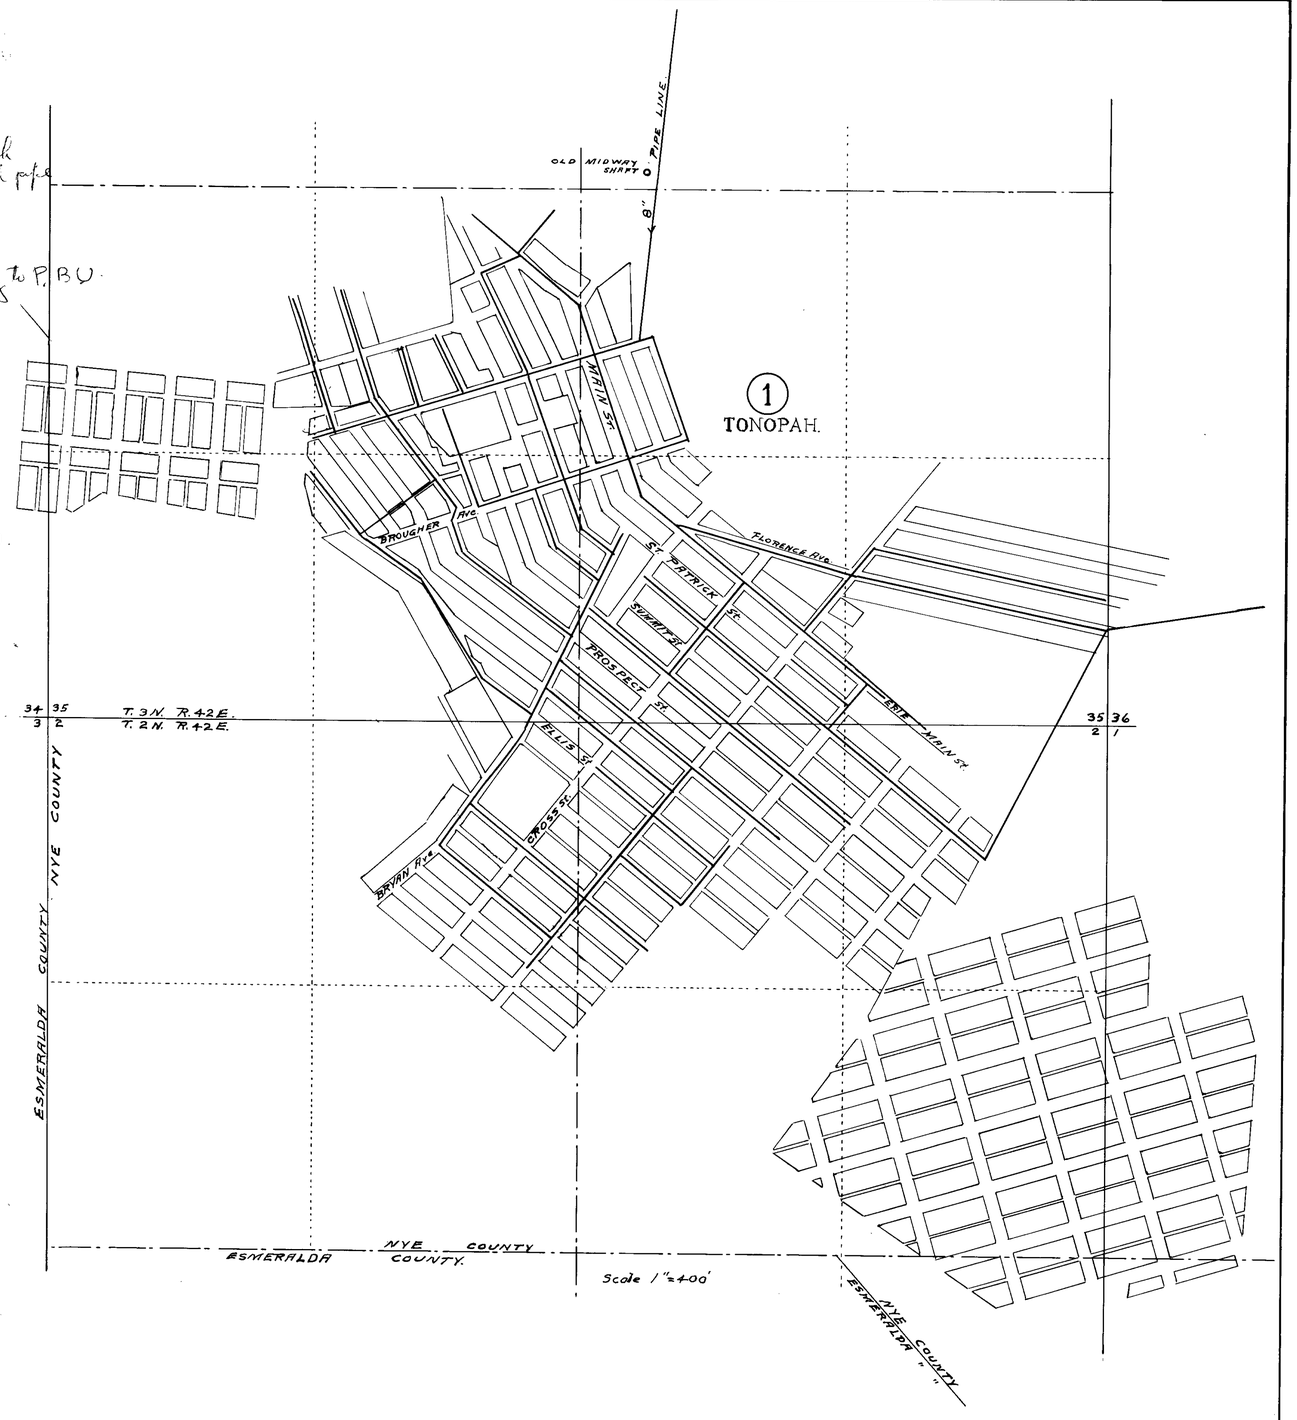

State of Nevada
County of Nye.
D. S. Johnson, being first duly sworn, deposes and say that this Map consisting of one sheet, has been correctly drawn to the designated scale from field notes of a Survey made by me in Sept. 1943 and surveys and Maps by U.S. Army Engineers and the Tonopah Map of W. S. Richardson; that it correctly represents the location and extent of the works used to divert water from underground sources in Nye County by the Water Co. of Tonopah for Municipal and domestic purposes and Tonopah Bombing and Gunnery Range use.

D. S. Johnson
State Water Right Surveyor

Subscribed and sworn to before me this 16 day of August 1944.
D. Seward
Notary Pub.

11171 2867 May 3, 1945
11172 2868 May 3, 1945

Sept. 16, 1944

MAP
TO ACCOMPANY APPLICATION TO CHANGE THE PLACE AND MANNER OF USE OF WATER OF UNDERGROUND SOURCES APPROPRIATED UNDER PERMITS NOS. 11002 AND 11003 AND PROOFS OF BENEFICIAL USE BY
WATER CO. OF TONOPAH.

Place in → 11171 11172